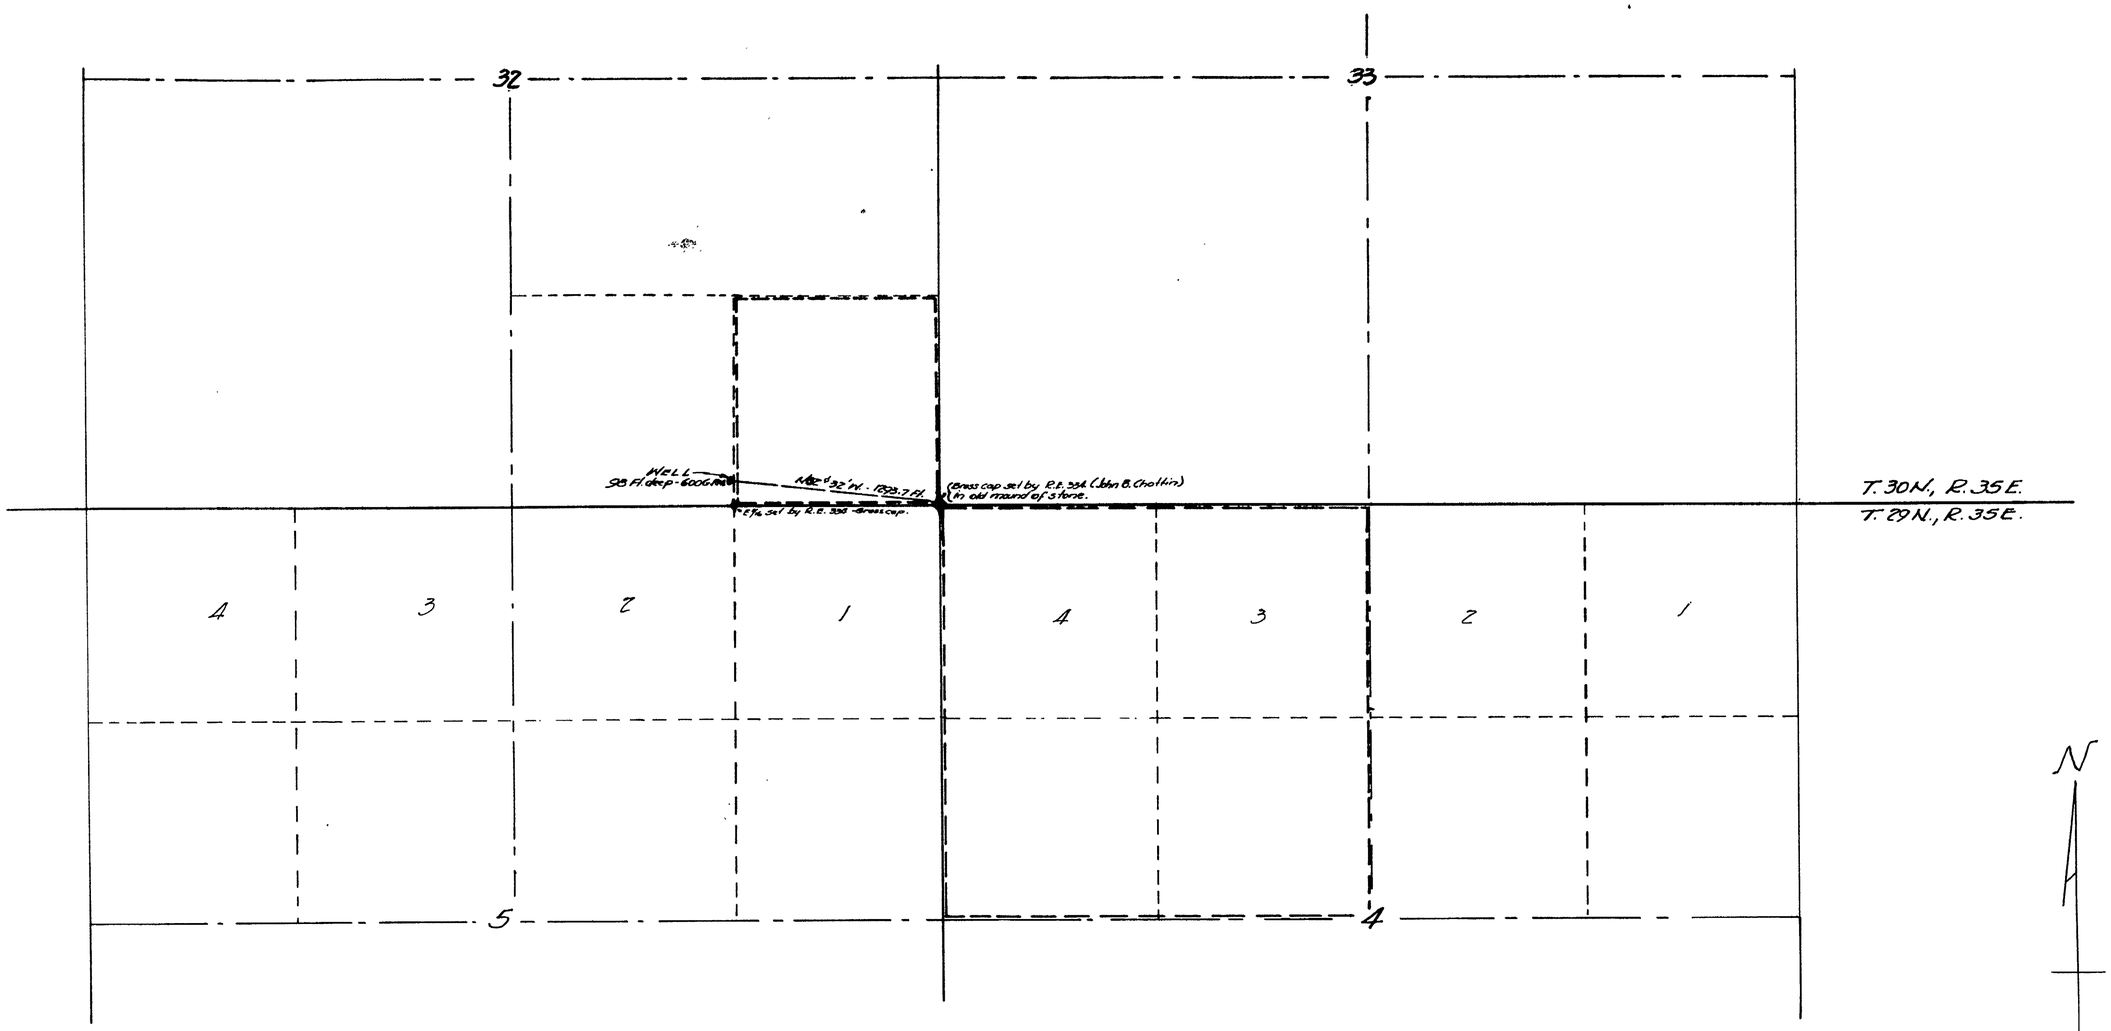

STATE OF NEVADA
COUNTY OF PERSHING } ss

I, Robert S. Leighton, being first duly sworn, depose and say that this map drawn to the designated scale from field notes of a survey made under my direction on the 21st day of August, 1950 truly represents the location of works used to divert water from an underground source in Pershing County by George D. Brown for irrigation purposes; that the boundary of all lands proposed to be irrigated are correctly designated hereon.

Robert S. Leighton
STATE WATER RIGHT SURVEYOR

Subscribed and sworn before me this 16th day of September 1950

Mary Helen Mascucci
NOTARY PUBLIC IN AND FOR PERSHING COUNTY, NEVADA

Scale 1" = 500'

500 0 500 1000 1500 2000

FILED
SEP 20, 1950
STATE ENGINEER'S OFFICE

OFFICE STATE ENGINEER
SEP 20 '50
RECEIVED
ANS.

MAP TO ACCOMPANY
APPLICATION TO APPROPRIATE WATER
FROM AN UNDERGROUND SOURCE
FOR IRRIGATION PURPOSES
BY
GEORGE D. BROWN

13432