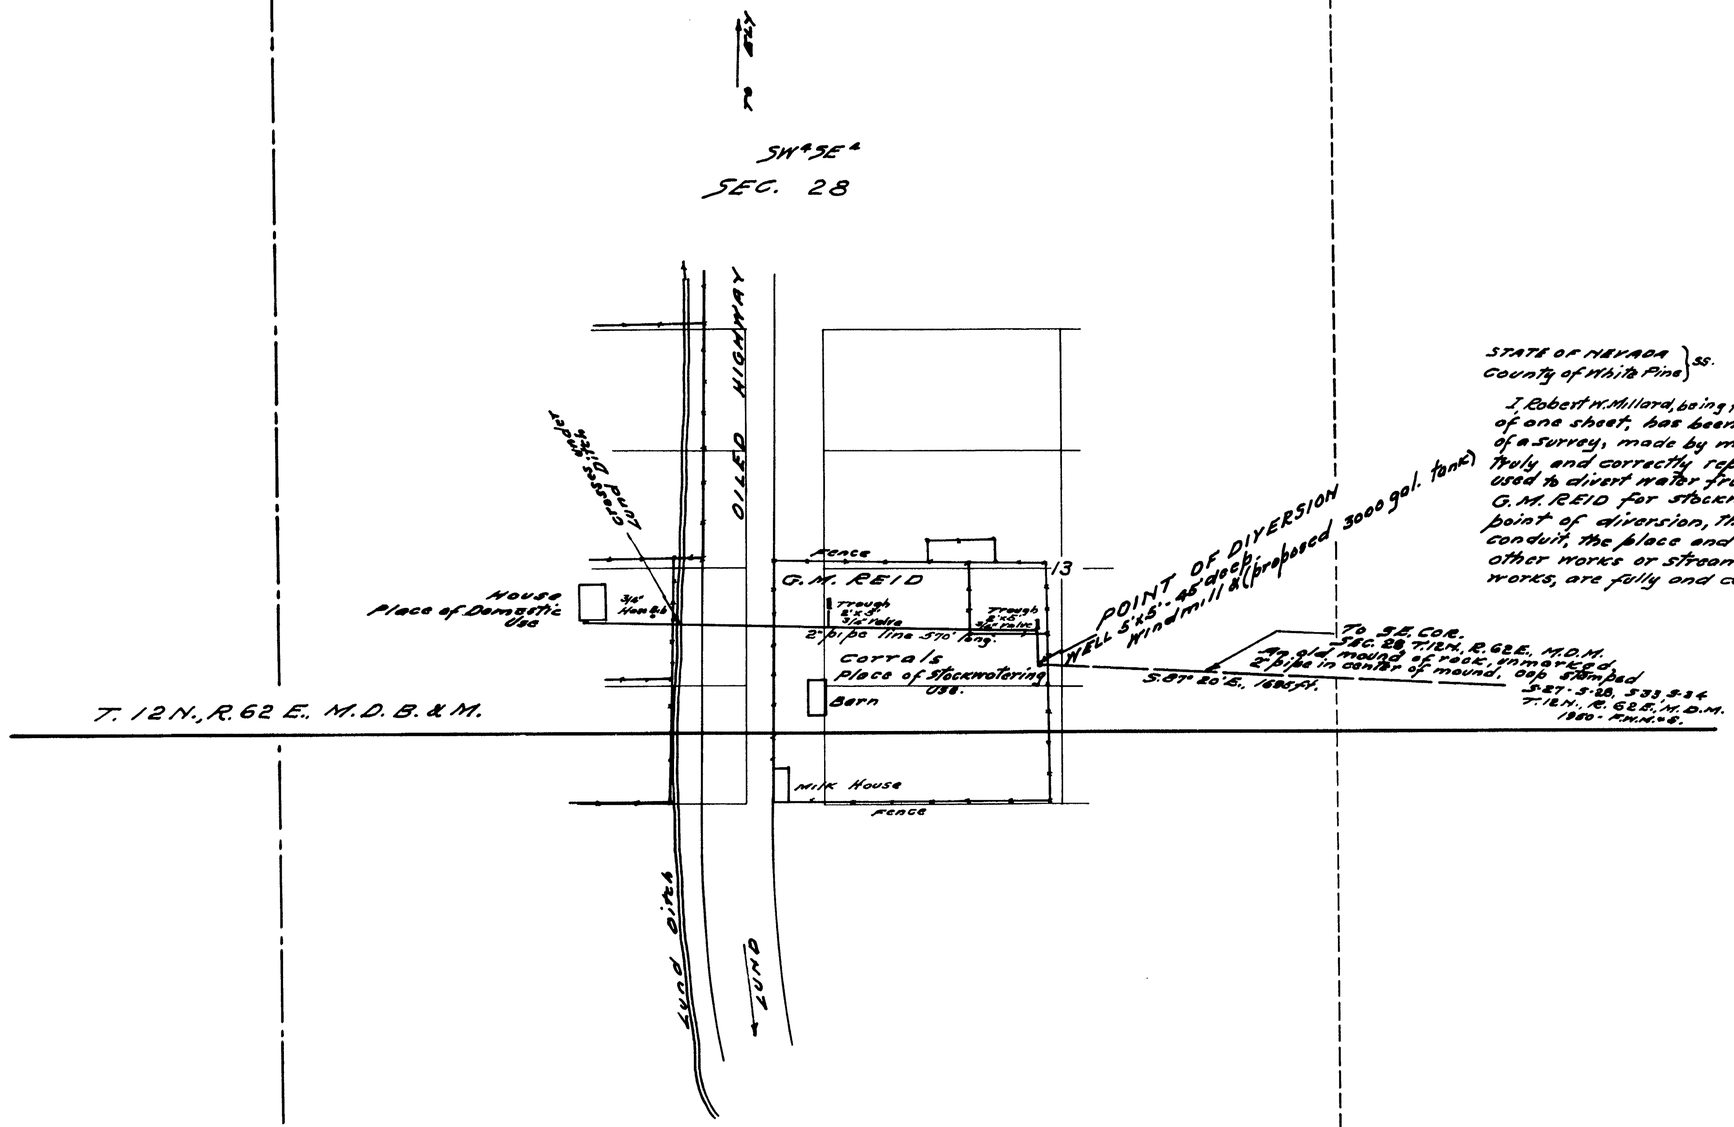

STATE OF NEVADA }
County of White Pine } ss.

I, Robert W. Millard, being first duly sworn, depose and say that this map, consisting of one sheet, has been correctly drawn to the designated scale from field notes of a survey, made by me between the 1st and 3rd days of May, 1950, that it truly and correctly represents the location and extent of the proposed works used to divert water from UNDERGROUND SOURCE in White Pine County, by G. M. REID for stockwatering and domestic purposes. That the proposed point of diversion, the approximate location and size of the diverting conduit, the place and manner of use and the location and names of all other works or streams which are crossed by or connected with the said works, are fully and correctly designated thereon.

F. W. Millard
State Water Right Surveyor

F. W. Millard
Notary Public in and for White Pine County, Nevada.
My commission expires Dec. 22, 1953.

0' 100' 200' 300' 400'
SCALE 1-IN. = 100 FT.

4660

FILED
JULY 10, 1950
STATE ENGINEER'S OFFICE

MAP
TO ACCOMPANY APPLICATION TO APPROPRIATE WATER FOR STOCKWATERING & DOMESTIC
FROM UNDERGROUND SOURCE
BY G. M. REID
SURVEYED MAY 2, 1950.
BY - F.W. MILLARD & SON, ELY, NEVADA.

13438