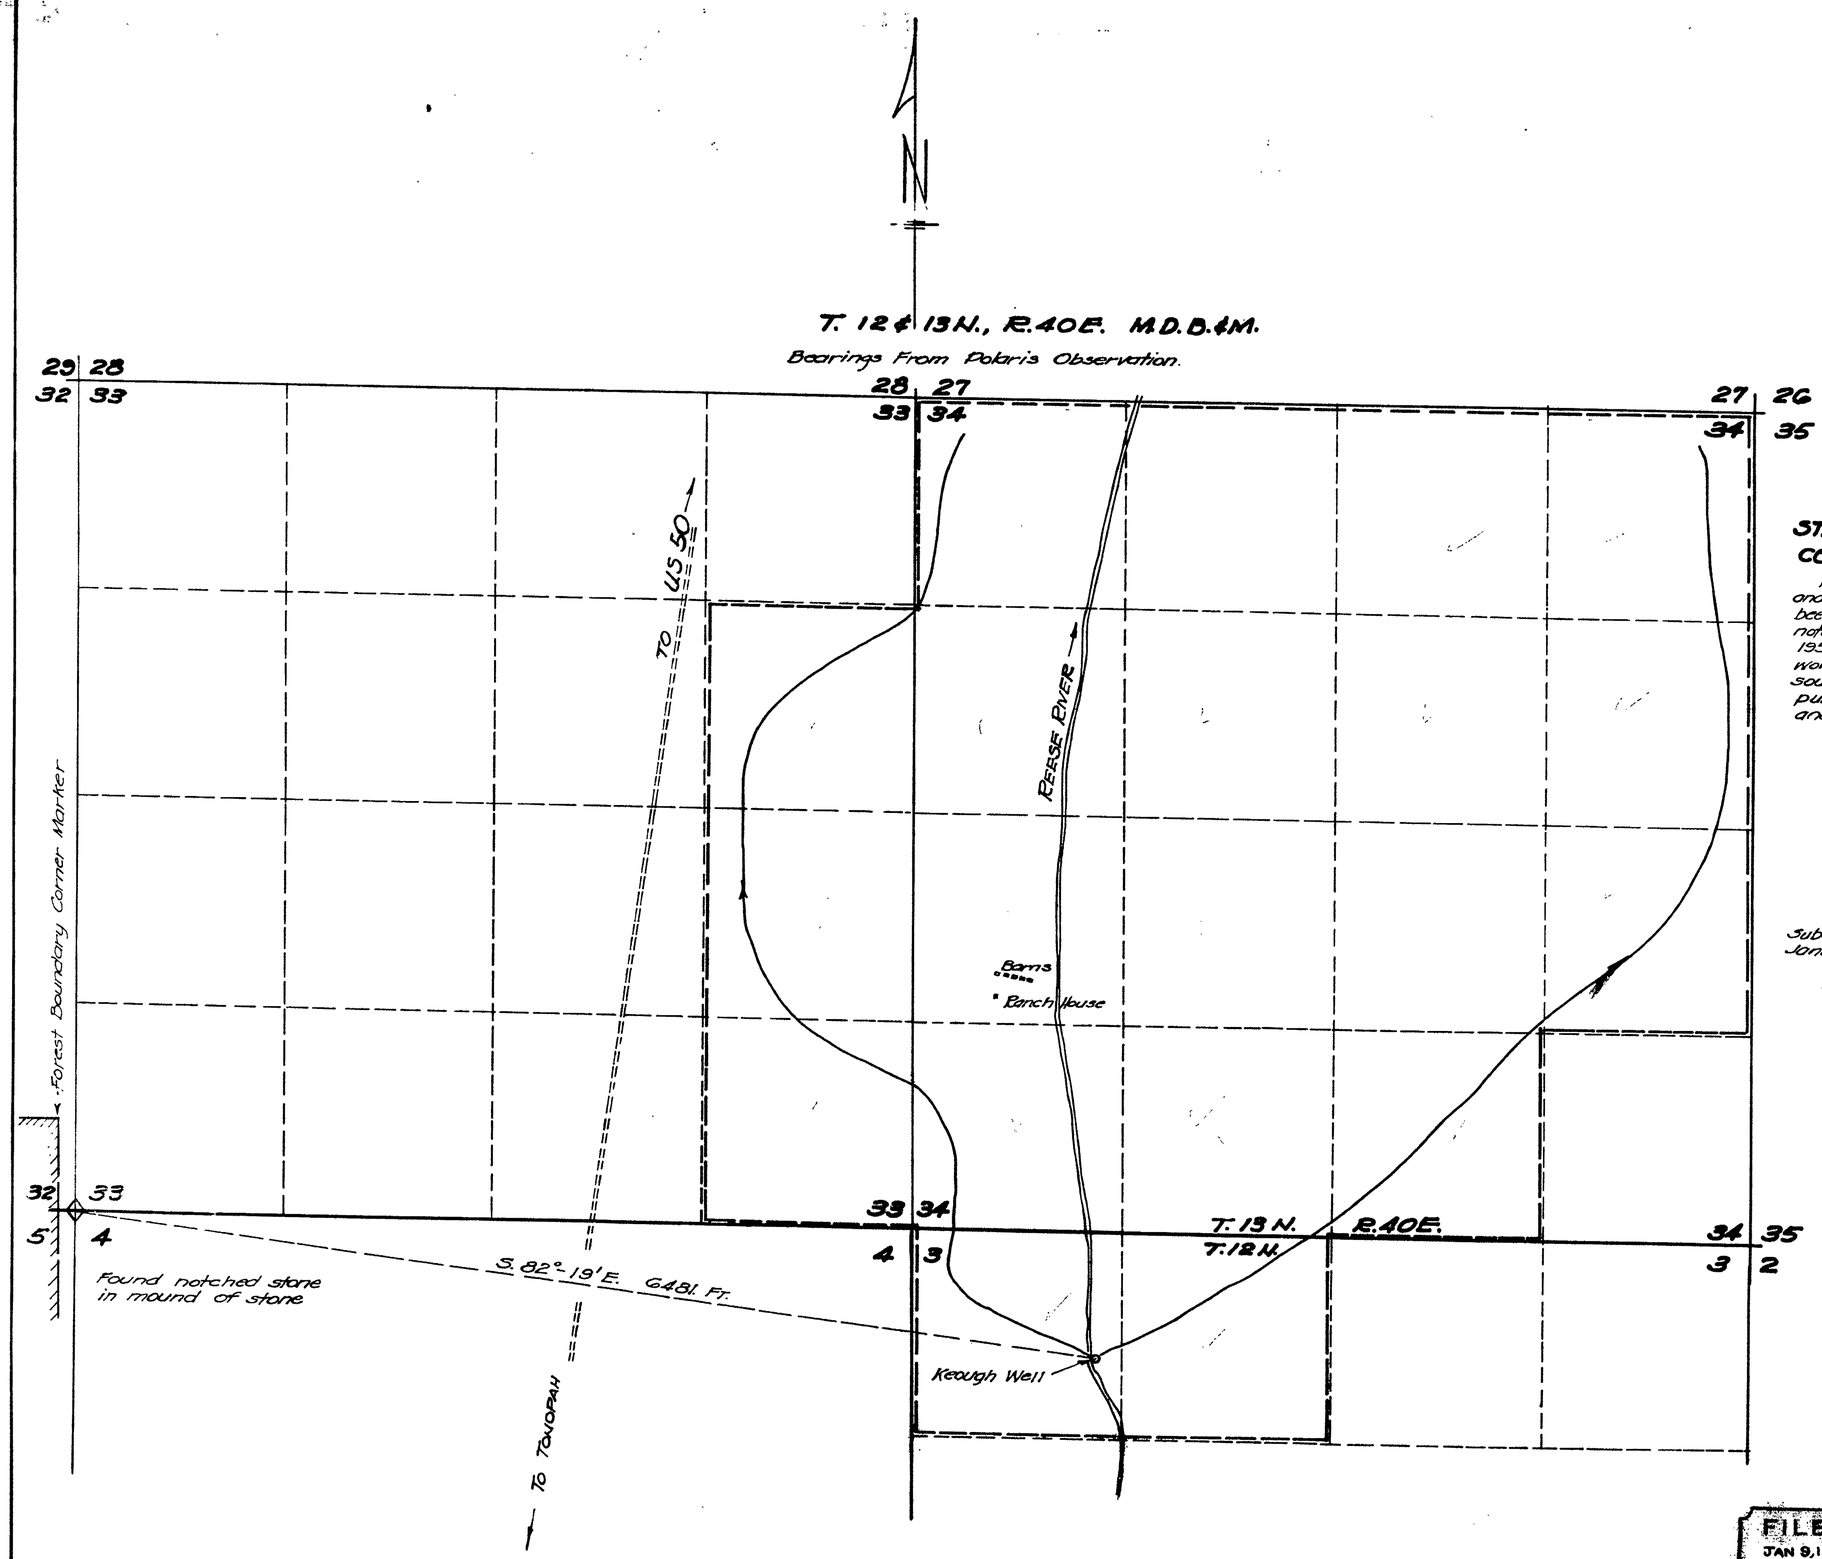

STATE OF NEVADA
COUNTY OF ORMSBY } SS

I, William J. Johnstone, being first duly sworn, depose and say that this map consisting of one sheet has been correctly drawn to the designated scale from field notes of a survey made by me on Aug. 15 and Oct. 11, 1950, that it truly represents the location and extent of works used to divert water from an underground source in Nye County for Irrigation and Domestic purposes, that the point of diversion, the place and manner of use are fully designated hereon.

William J. Johnstone
STATE WATER RIGHT SURVEYOR

Subscribed and sworn to before me this 9th day of January, 1950.

Notary Public in and for Ormsby County, Nevada.

SCALE: 1 INCH = 500 FEET

500 0 500 1000 1500

FILED
JAN 9, 1951
STATE ENGINEER'S OFFICE

13440

OFFICE STATE ENGINEER
JAN 9 1951
RECEIVED

MAP TO ACCOMPANY
APPLICATION TO APPROPRIATE WATER
FOR
IRRIGATION AND DOMESTIC
BY
JOHN J. CASEY
FROM
UNDERGROUND SOURCE
JANUARY 8, 1951.

McLEOD-WALLACE-JOHNSTONE-ENGINEERING CARSON CITY, NEVADA.

13440