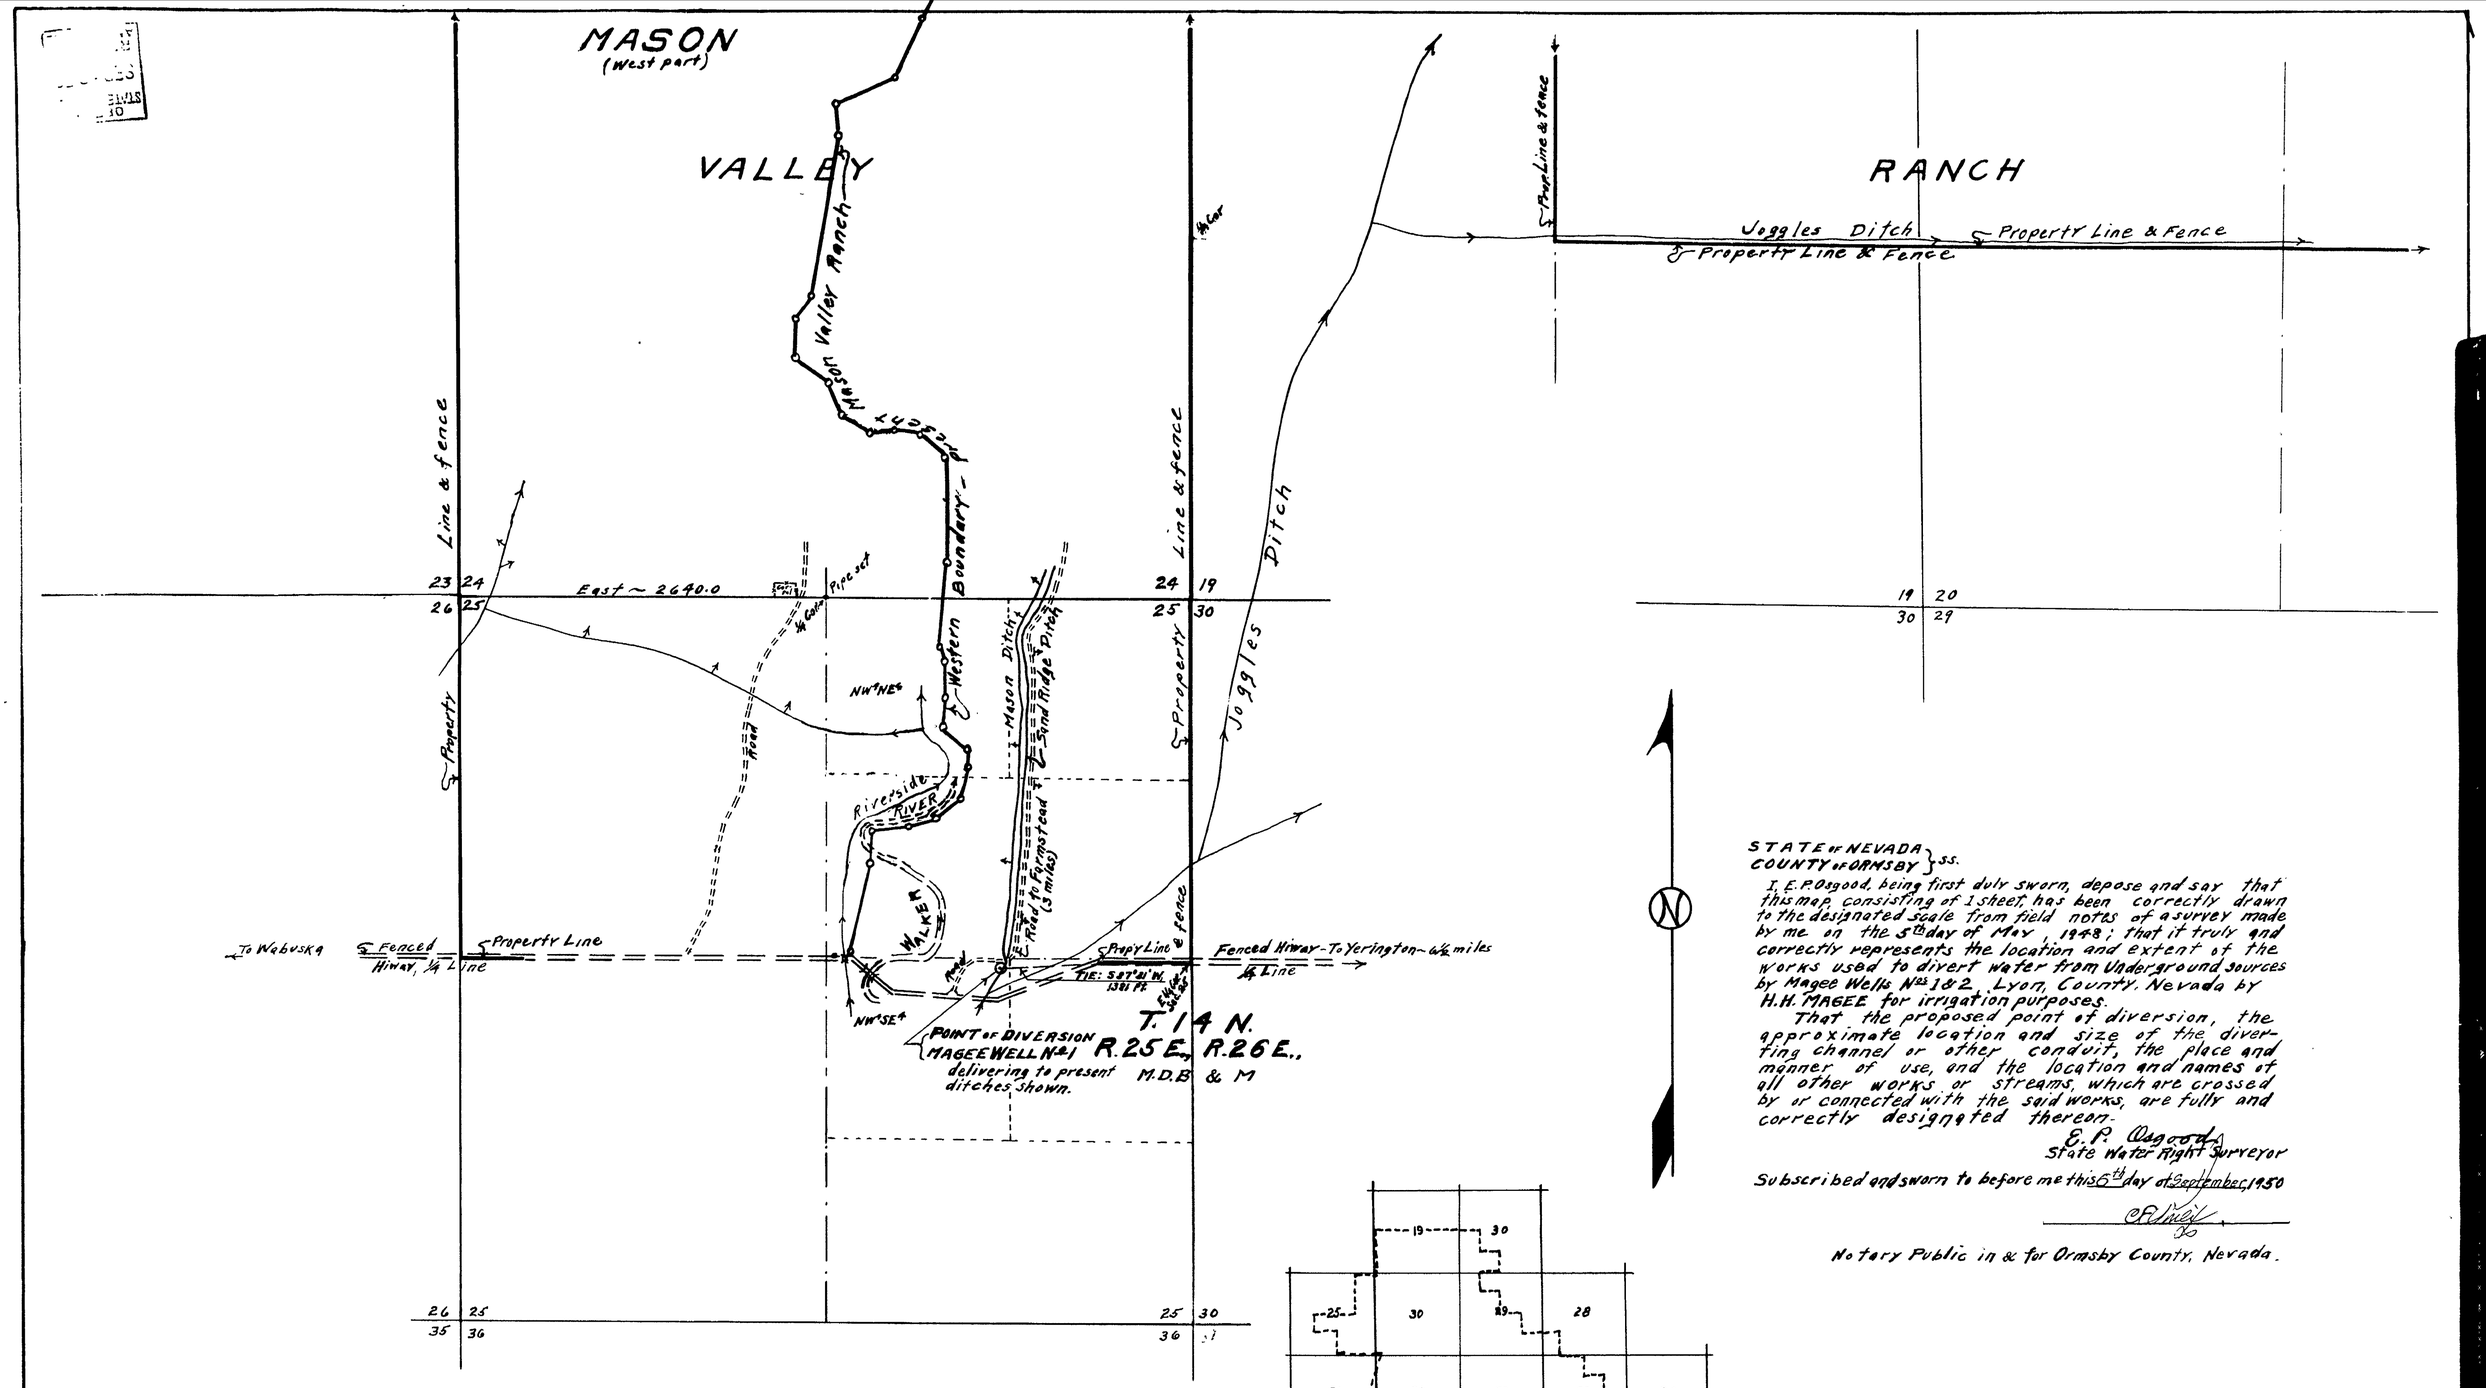

STATE OF NEVADA }
COUNTY OF ORMSBY } SS.

I, E. P. Osgood, being first duly sworn, depose and say that this map, consisting of 1 sheet, has been correctly drawn to the designated scale from field notes of a survey made by me on the 5th day of May, 1948; that it truly and correctly represents the location and extent of the works used to divert water from Underground sources by Magee Wells Nos 1 & 2, Lyon, County, Nevada by H. H. MAGEE for irrigation purposes.

That the proposed point of diversion, the approximate location and size of the diverting channel or other conduit, the place and manner of use, and the location and names of all other works or streams, which are crossed by or connected with the said works, are fully and correctly designated thereon.

E. P. Osgood
State Water Right Surveyor

Subscribed and sworn to before me this 6th day of September, 1950

C. F. Neil
Notary Public in & for Ormsby County, Nevada.

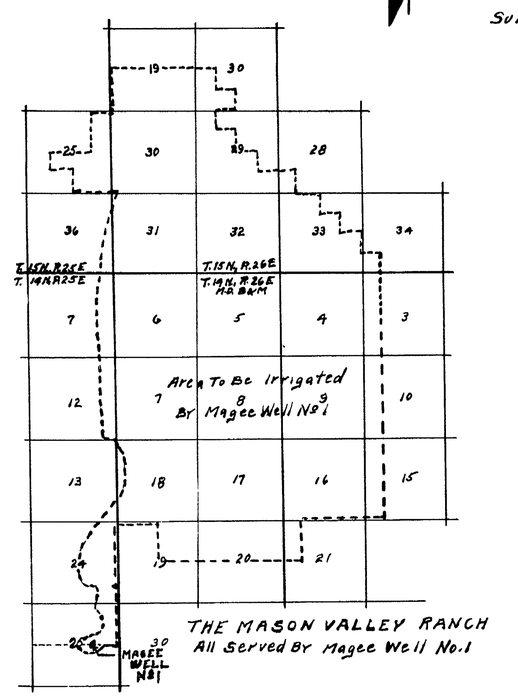

THE MASON VALLEY RANCH
All Served By Magee Well No. 1

FILED
SEP. 6, 1950
STATE ENGINEER'S OFFICE

SCALE
1 Inch = 600 Feet
100 0 500 1000 1500 2000 Feet

MAP
TO ACCOMPANY APPLICATIONS TO APPROPRIATE
WATER FROM UNDERGROUND SOURCES
MAGEE WELL No. 1 LYON COUNTY, NEV.
BY
H. H. MAGEE
August 1950 E. P. Osgood, St. Wat. Rt. Sur.

13450