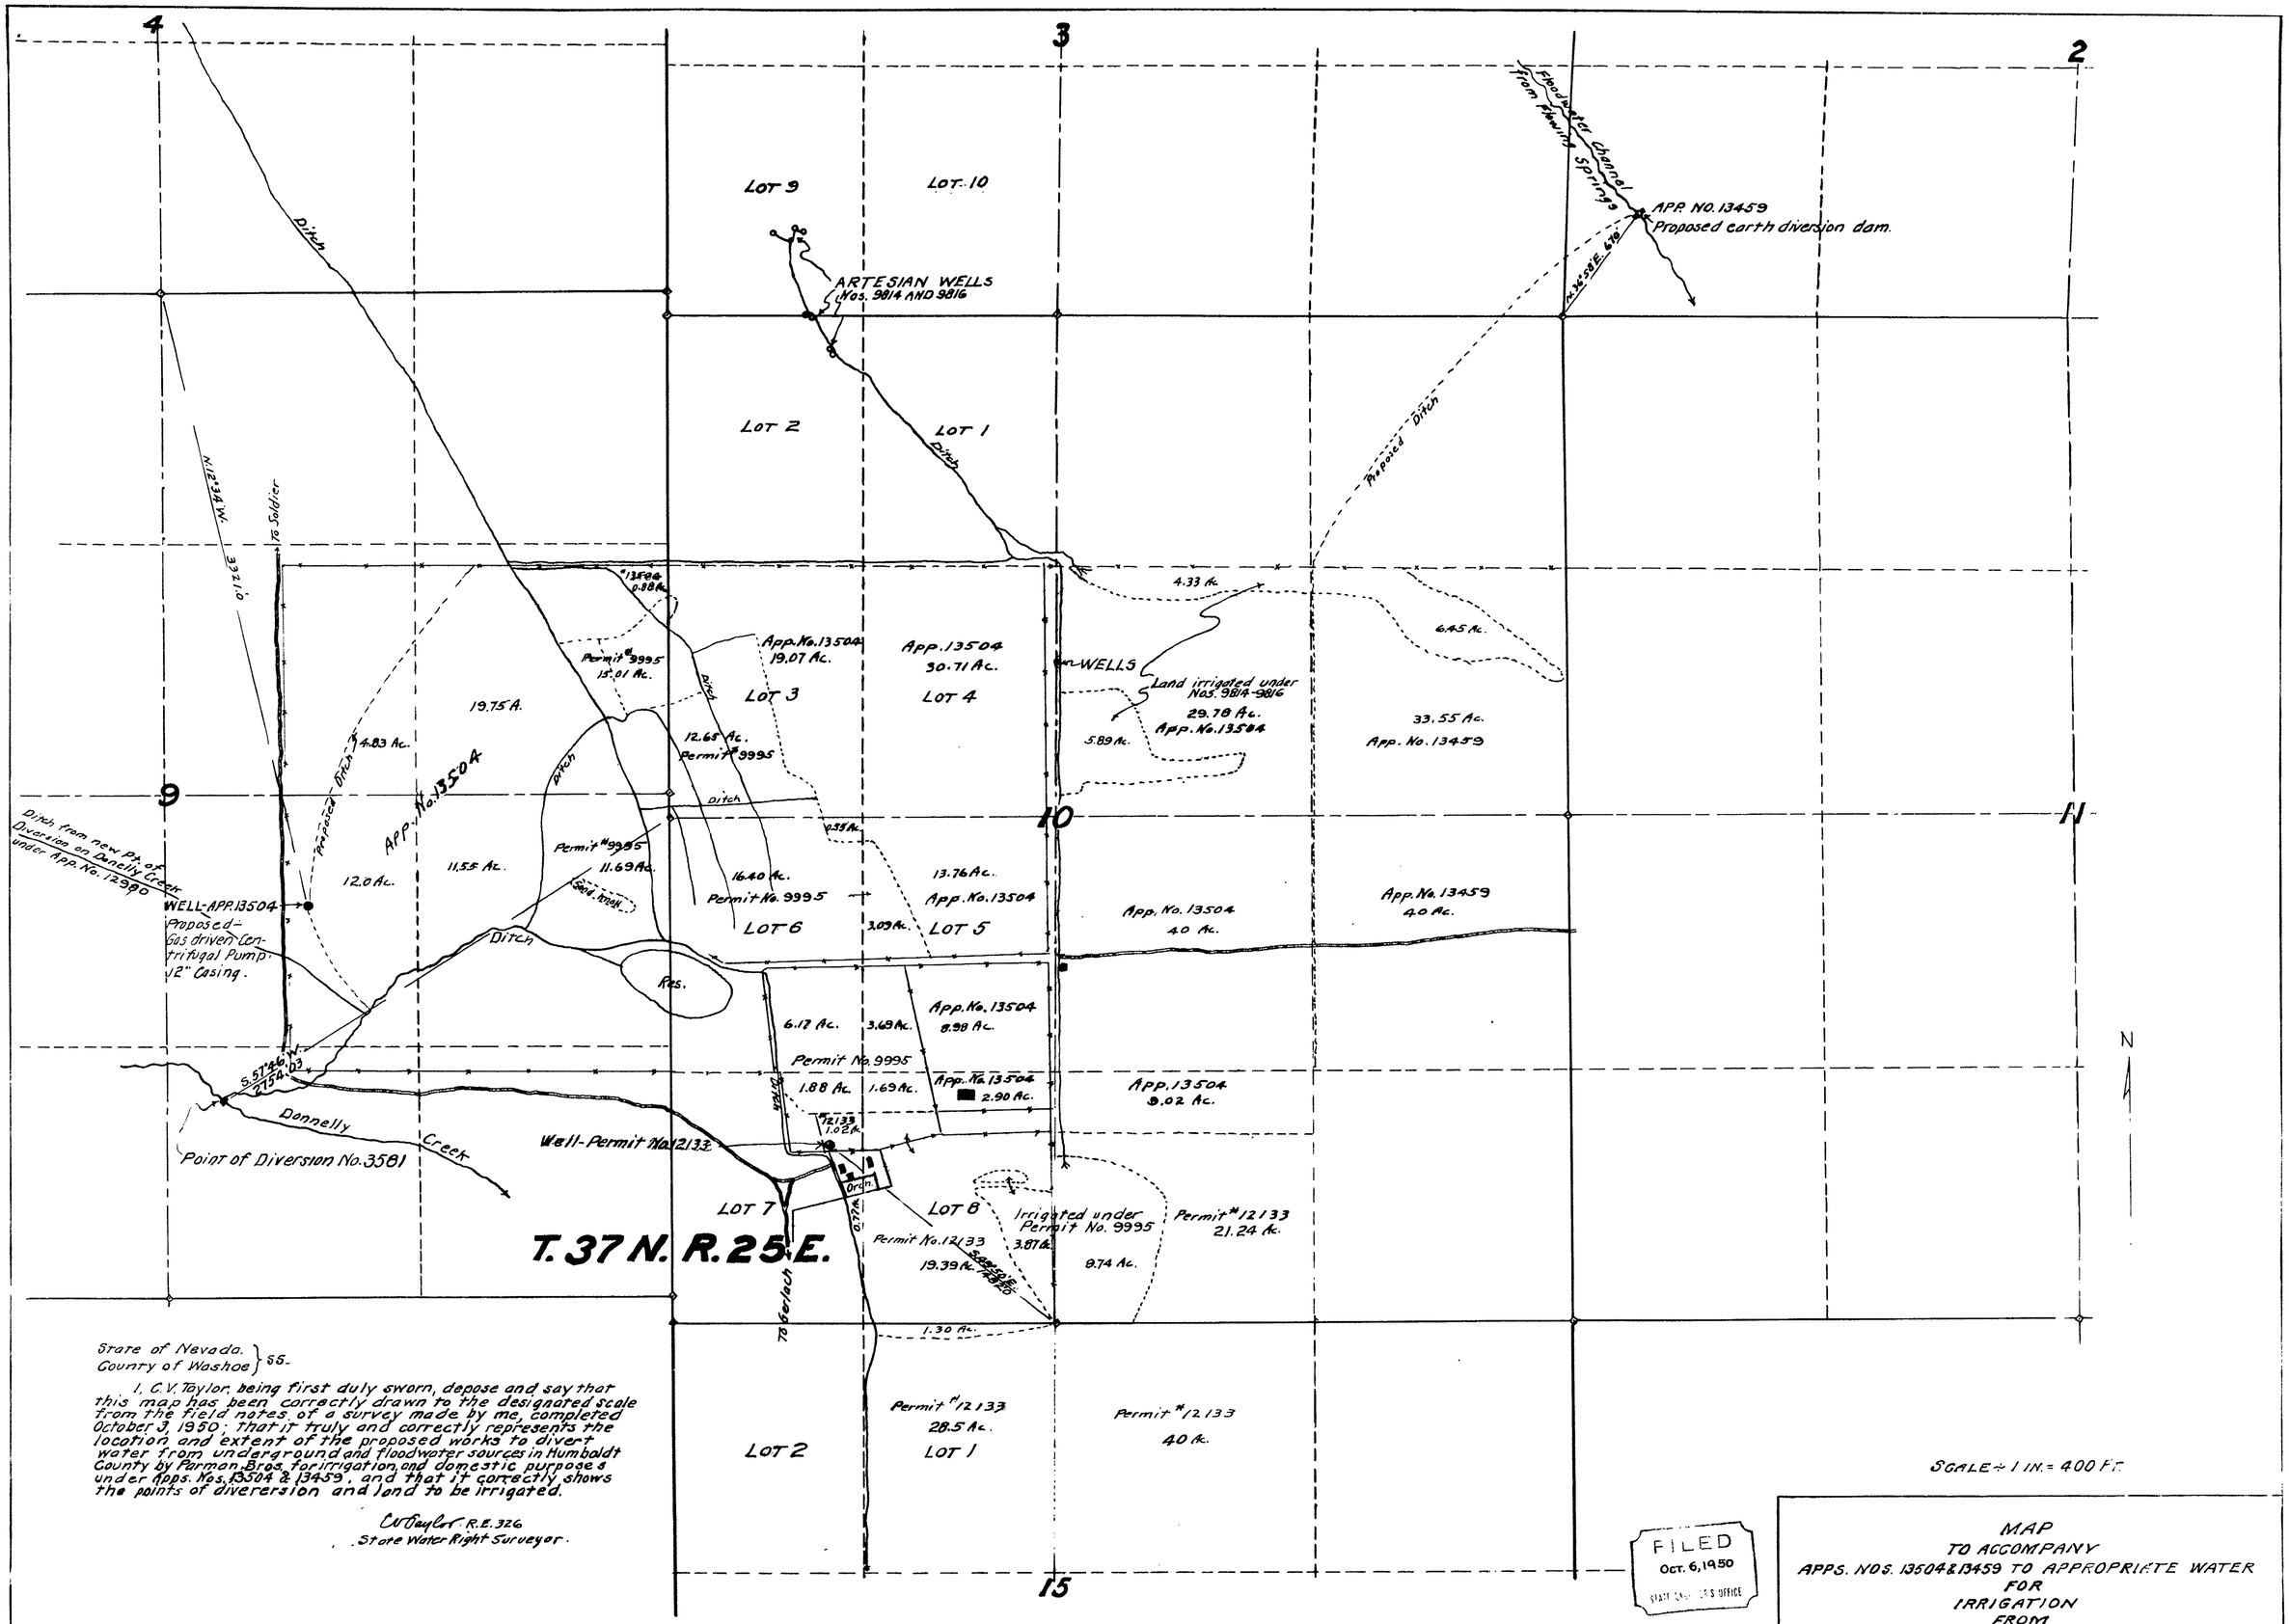

State of Nevada.
County of Washoe } ss.

I, C. V. Taylor, being first duly sworn, depose and say that this map has been correctly drawn to the designated scale from the field notes of a survey made by me, completed October 3, 1950; that it truly and correctly represents the location and extent of the proposed works to divert water from underground and floodwater sources in Humboldt County by Parman Bros. for irrigation, and domestic purposes under Apps. Nos. 13504 & 13459, and that it correctly shows the points of diverersion and land to be irrigated.

C. V. Taylor R.E. 326
State Water Right Surveyor.

Subscribed and sworn to before me this 6th. day of October, 1950
Martha M. Russell
Notary Public in and for Washoe County, Nevada.

SCALE - 1 IN. = 400 FT.

FILED
Oct. 6, 1950
STATE ENGINEER'S OFFICE

OFFICE STATE ENGINEER

MAP
TO ACCOMPANY
APPS. NOS. 13504 & 13459 TO APPROPRIATE WATER
FOR
IRRIGATION
FROM
UNDERGROUND & FLOOD WATER SOURCES
BY
PARMAN BROTHERS
HUMBOLDT COUNTY, NEVADA

Taylor and Curran, Registered Engrs
29 E. 1ST. ST., RENO, NEV.

13459 — 13504