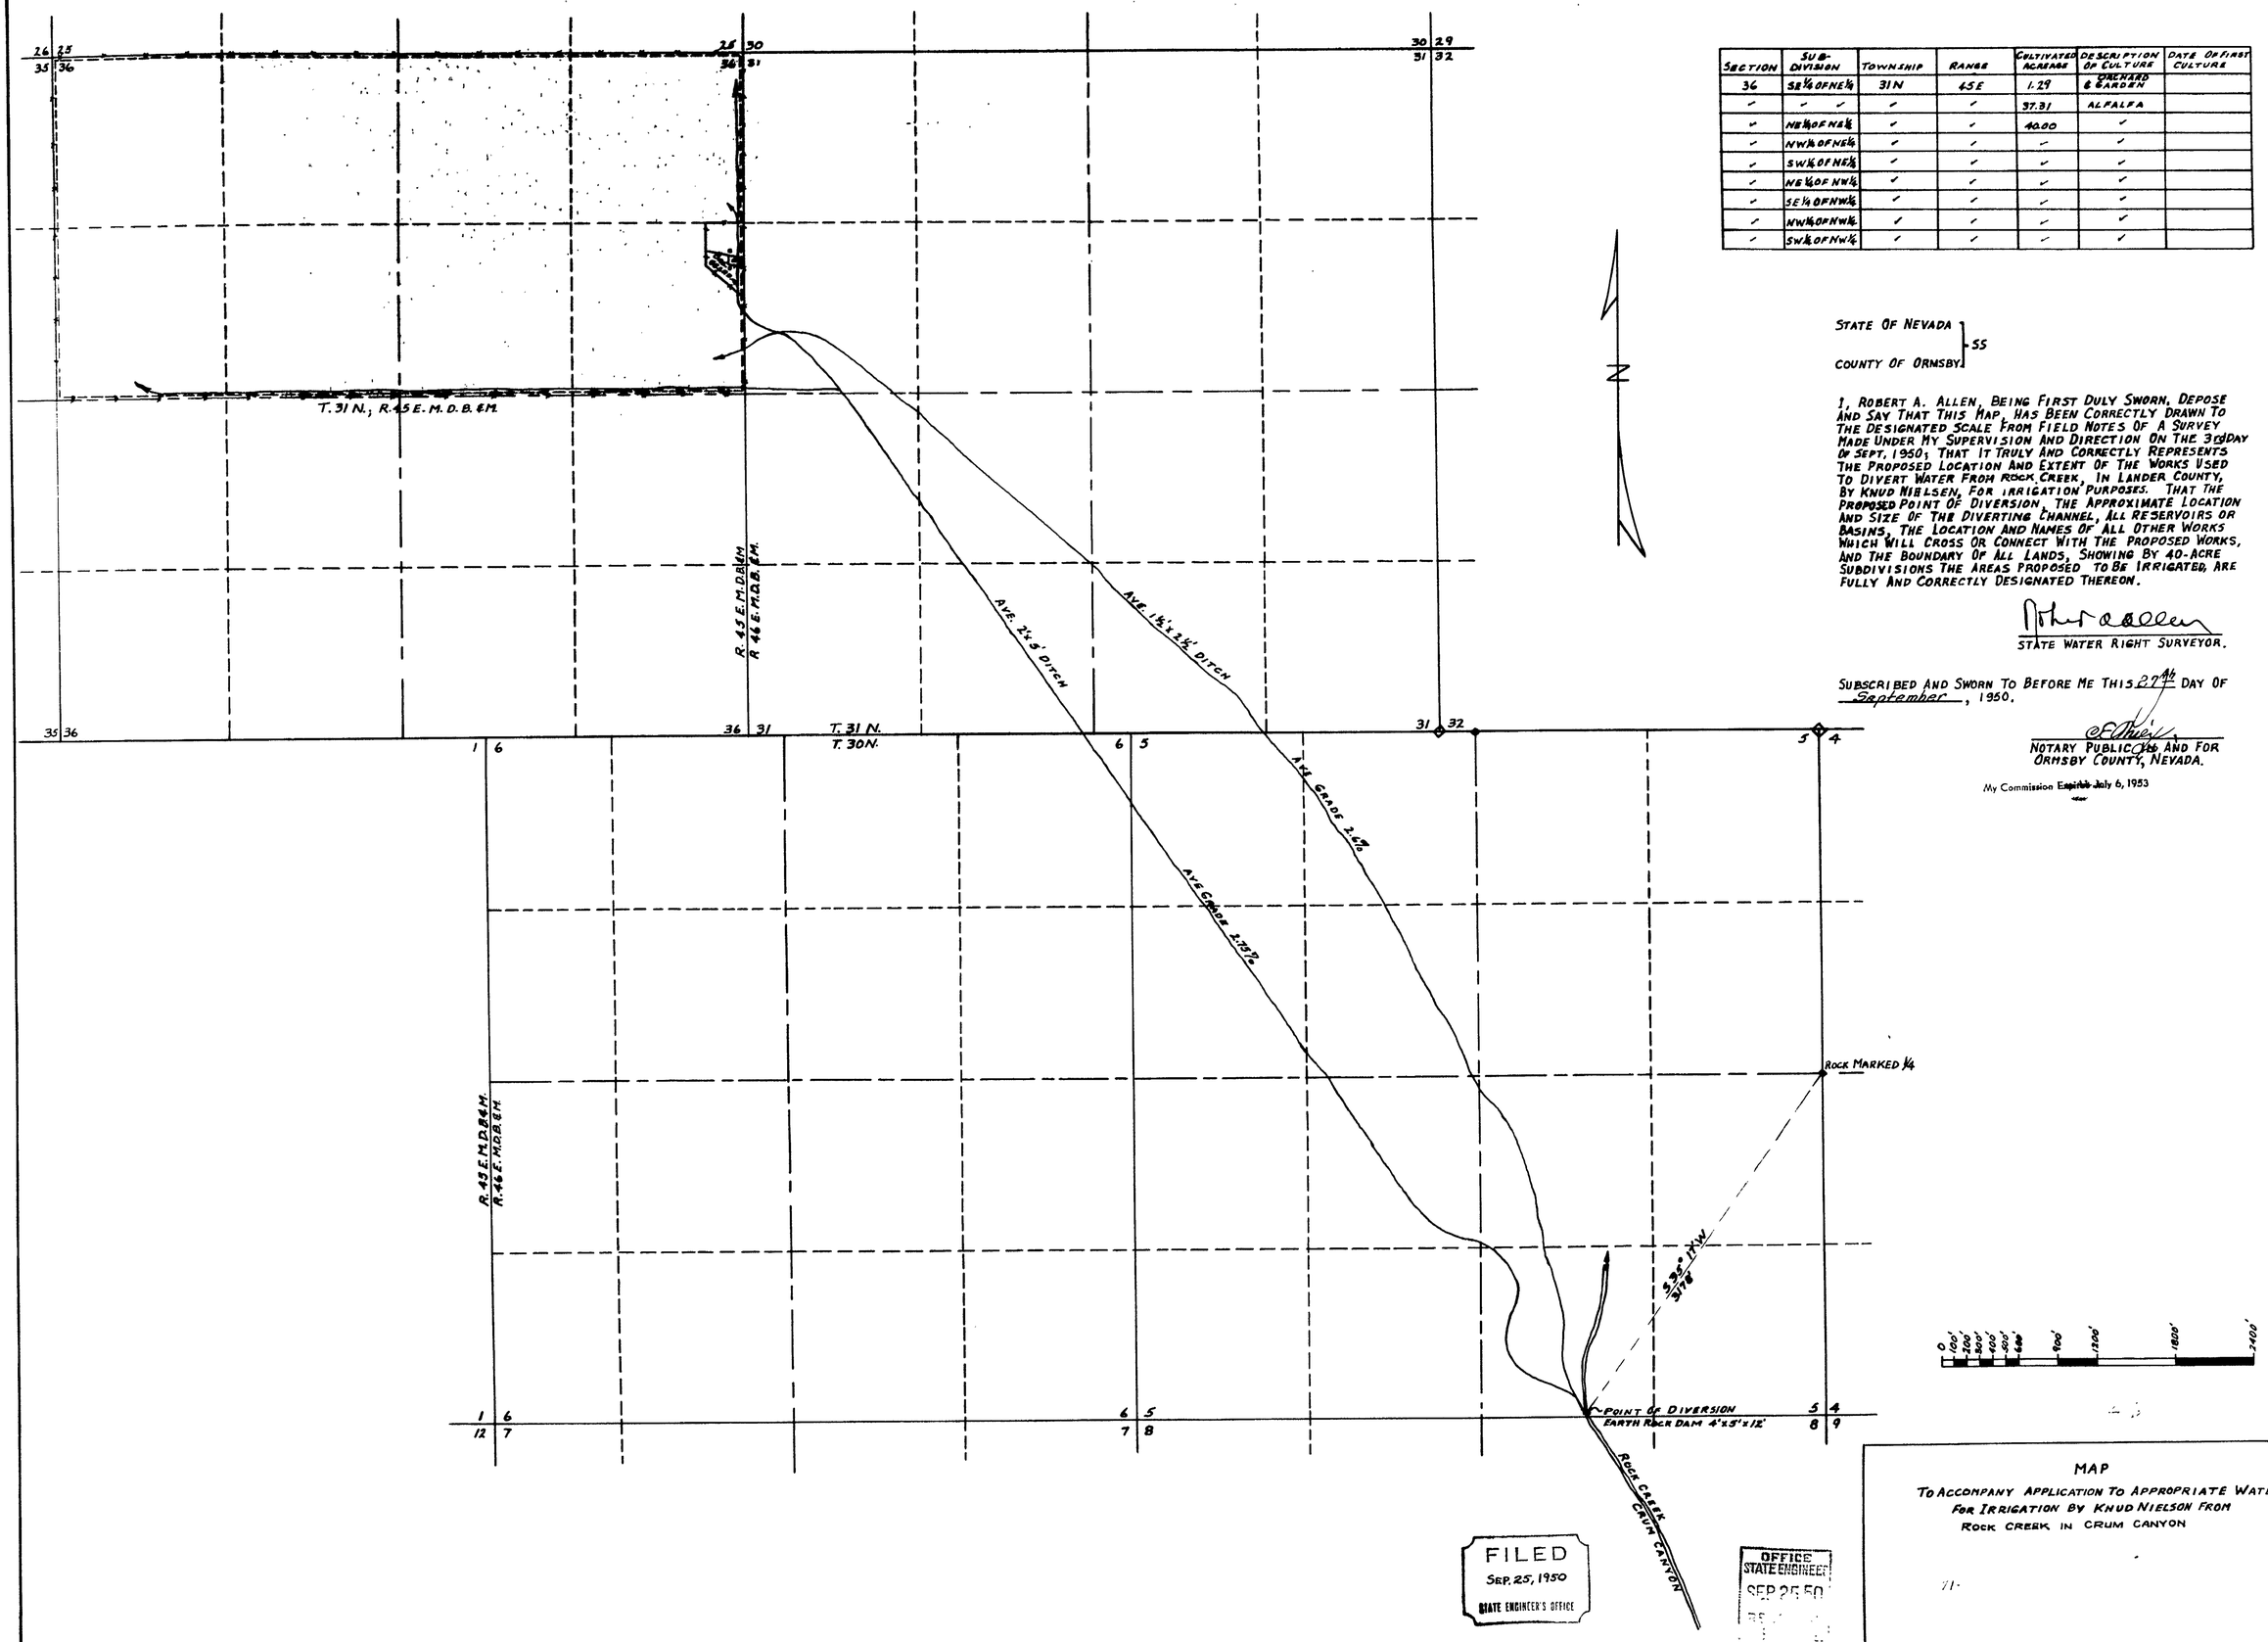

SECTION	SUB-DIVISION	TOWNSHIP	RANGE	CULTIVATED ACREAGE	DESCRIPTION OF CULTURE	DATE OF FIRST CULTURE
36	SE¼ OF NE¼	31 N	45 E	1.29	ORCHARD & GARDEN	
✓	✓ ✓	✓	✓	37.31	ALFALFA	
✓	NE¼ OF NE¼	✓	✓	40.00	✓	
✓	NW¼ OF NE¼	✓	✓	✓	✓	
✓	SW¼ OF NE¼	✓	✓	✓	✓	
✓	NE¼ OF NW¼	✓	✓	✓	✓	
✓	SE¼ OF NW¼	✓	✓	✓	✓	
✓	NW¼ OF NW¼	✓	✓	✓	✓	
✓	SW¼ OF NW¼	✓	✓	✓	✓	

STATE OF NEVADA }
COUNTY OF ORMSBY } SS

I, ROBERT A. ALLEN, BEING FIRST DULY SWORN, DEPOSE AND SAY THAT THIS MAP, HAS BEEN CORRECTLY DRAWN TO THE DESIGNATED SCALE FROM FIELD NOTES OF A SURVEY MADE UNDER MY SUPERVISION AND DIRECTION ON THE 3rd DAY OF SEPT. 1950; THAT IT TRULY AND CORRECTLY REPRESENTS THE PROPOSED LOCATION AND EXTENT OF THE WORKS USED TO DIVERT WATER FROM ROCK CREEK, IN LANDER COUNTY, BY KNUD NIELSEN, FOR IRRIGATION PURPOSES. THAT THE PROPOSED POINT OF DIVERSION, THE APPROXIMATE LOCATION AND SIZE OF THE DIVERTING CHANNEL, ALL RESERVOIRS OR BASINS, THE LOCATION AND NAMES OF ALL OTHER WORKS WHICH WILL CROSS OR CONNECT WITH THE PROPOSED WORKS, AND THE BOUNDARY OF ALL LANDS, SHOWING BY 40-ACRE SUBDIVISIONS THE AREAS PROPOSED TO BE IRRIGATED, ARE FULLY AND CORRECTLY DESIGNATED THEREON.

Robert A. Allen
STATE WATER RIGHT SURVEYOR.

SUBSCRIBED AND SWORN TO BEFORE ME THIS 27th DAY OF September, 1950.

C. F. Mills
NOTARY PUBLIC IN AND FOR ORMSBY COUNTY, NEVADA.

My Commission Expires July 6, 1953

FILED
SEP. 25, 1950
STATE ENGINEER'S OFFICE

OFFICE
STATE ENGINEER
SEP 25 50

MAP
TO ACCOMPANY APPLICATION TO APPROPRIATE WATER FOR IRRIGATION BY KNUD NIELSON FROM ROCK CREEK IN CRUM CANYON

13461