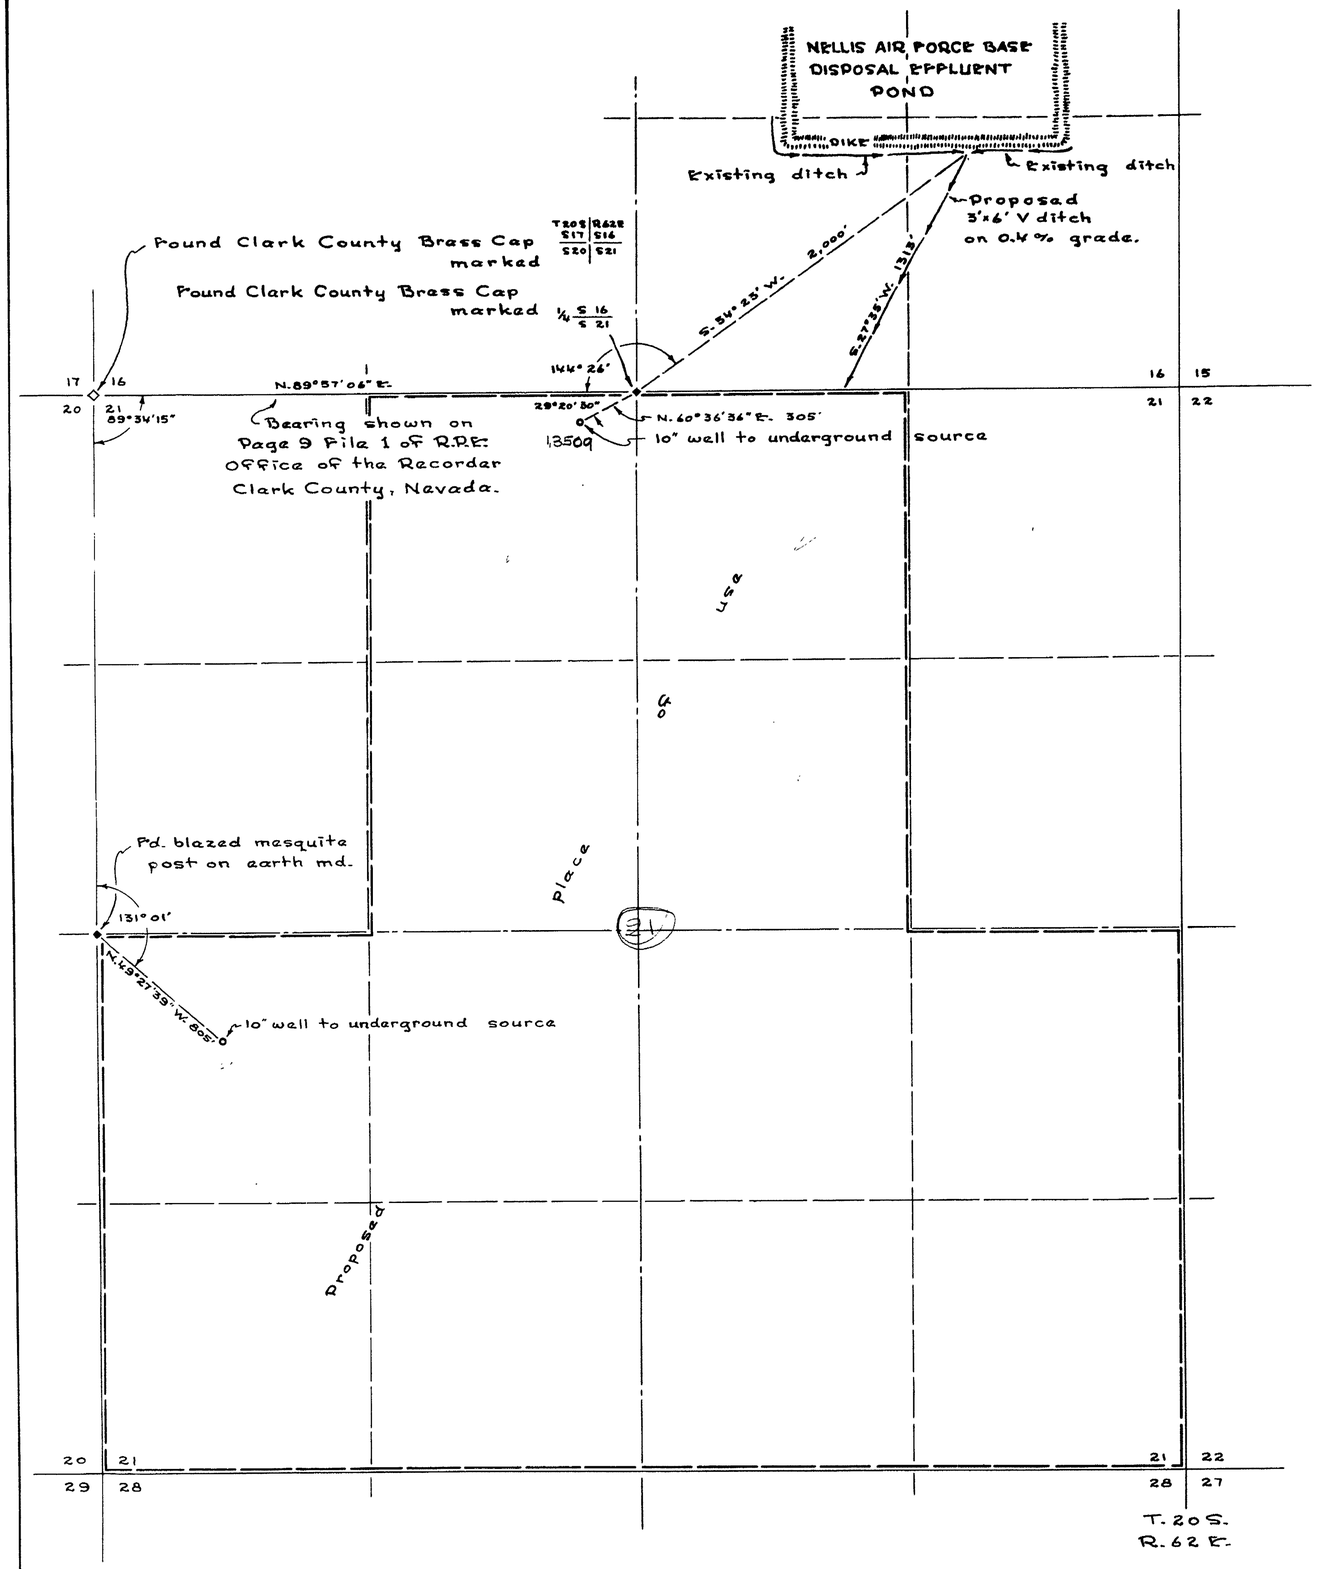

N

State of Nevada }
County of Clark } S S:

I, Harlan Brown, being first duly sworn, depose and say that this map, consisting of one sheet, has been correctly drawn to the designated scale from field notes of a survey made by me on the 26th day of September, 1950; that it truly and correctly represents the proposed location and extent of the works used to divert water from Nellis A.F. Base Disposal Effluent & Las Vegas Artesian Basin in Clark Co. by Wm. L. Meikle For domestic and irrigation purposes; that the proposed points of diversion, the approximate location and size of the diverting channels all reservoirs or basins, the location and names of all other works which will cross or connect with the proposed works, and the boundary of all lands, showing by 40-acre subdivisions the areas proposed to be irrigated, are fully and correctly designated thereon.

Harlan Brown
STATE WATER RIGHT SURVEYOR

Subscribed and sworn to before me this 2 day of October, 1950

NOTARY PUBLIC IN AND FOR CLARK COUNTY, NEVADA.

My commission expires My Commission Expires Feb 17, 1954

0 200 400 600 1200 2000
Scale in Feet

FILED
Oct. 5, 1950
STATE ENGINEER'S OFFICE

OFFICE
STATE ENGINEER
OCT 5 1950
RECEIVED
ANS.

MAP TO ACCOMPANY
APPLICATIONS TO APPROPRIATE WATER
FOR
IRRIGATION & DOMESTIC PURPOSES
BY
WILLIAM L. MEIKLE
from
NELLIS AIR FORCE BASE DISPOSAL EFFLUENT
& LAS VEGAS ARTESIAN BASIN
CLARK COUNTY, NEVADA

Application No's

13463-13508-13509