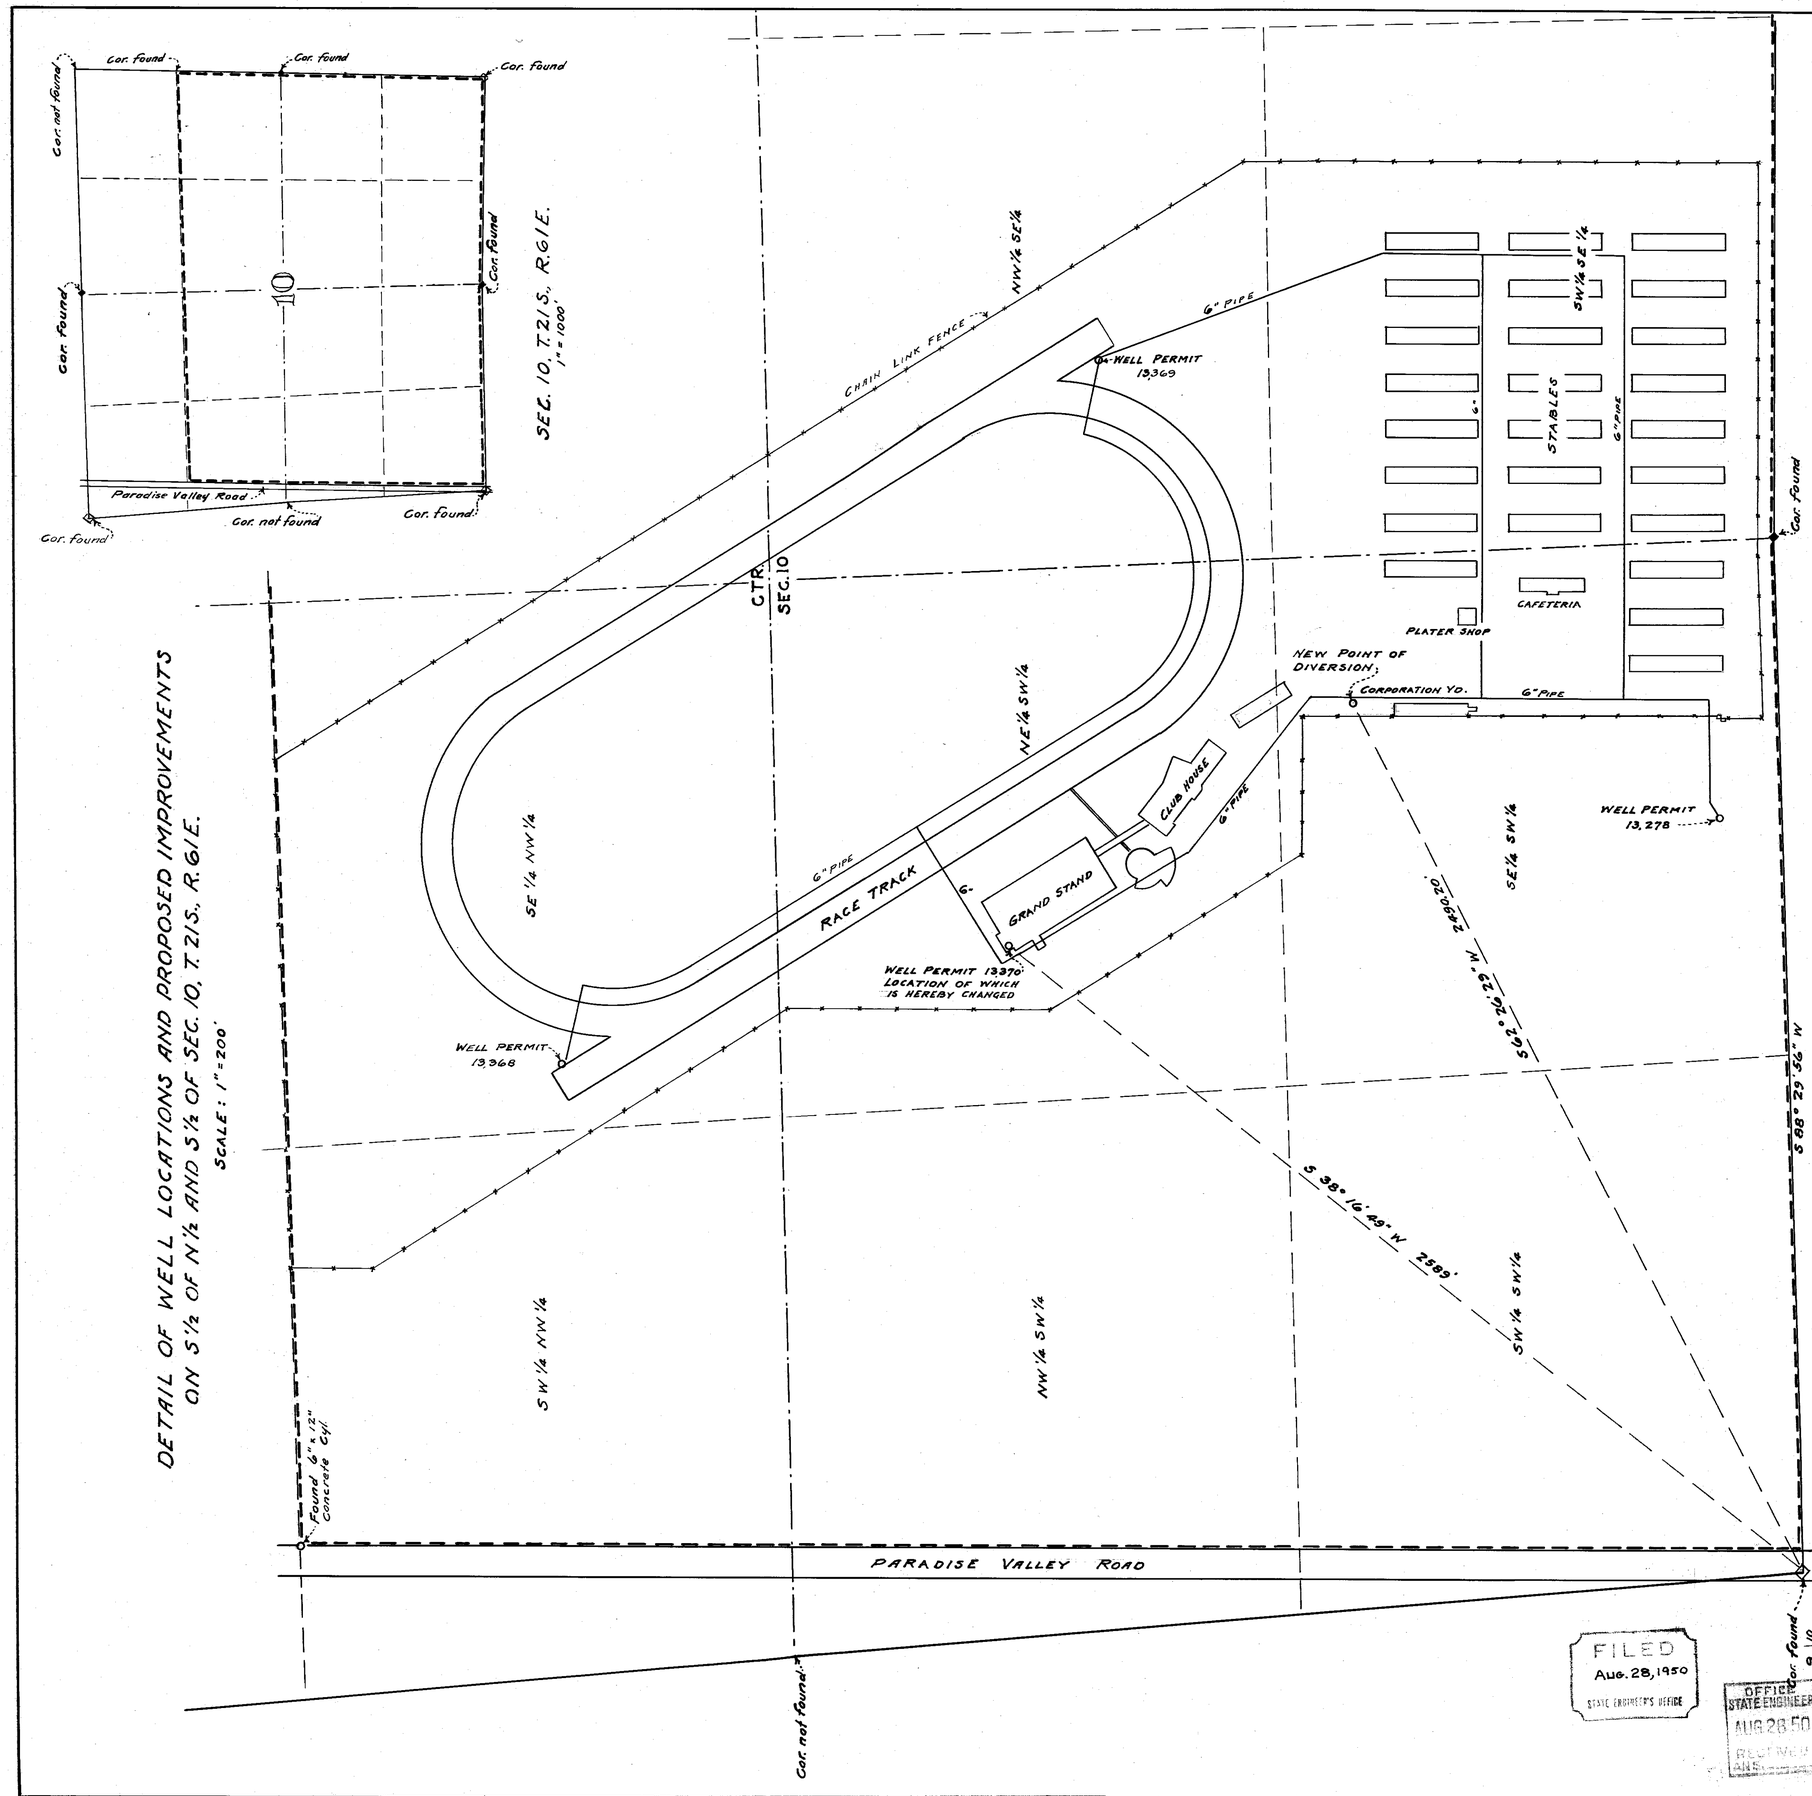

State of Nevada }
County of Clark } ss

I, Sherman Mason, being first duly sworn, depose and say that this map consisting of one sheet has been correctly drawn to the designated scale from field notes of a survey made under my supervision and direction between the 20th and the 23rd days of August, 1950; that it truly and correctly represents the location and extent of the proposed works used to divert water from Las Vegas Artesian Basin in Clark County by Las Vegas Thoroughbred Racing Association for the construction and operation of a Race Track and accessory structures. That the proposed change of the point of diversion of the well described in permit No. 13,370, the location of said Race Track and the locations and character of accessory structures are fully and correctly designated thereon.

Sherman Mason
State Water Right Surveyor

Subscribed and sworn to before me this 24th day of August, 1950.

Ruth Peterson Smith
Notary Public in and for
Clark County, Nevada.
My Commission Expires Oct. 21, 1953

Basis of Bearings: South line of SW¼ of Sec. 10, S 88°29'36" W, as shown on Map of Resurvey thereof, File 1, Page 25, Clark County, Nevada, Records.

0 500 1000 2000 3000 4000
SCALE: 1" = 1000'

0 50 100 200 300 400 500 600 700 800
SCALE: 1" = 200'

MAP TO ACCOMPANY APPLICATION
TO CHANGE POINT OF DIVERSION OF
WELL DESCRIBED IN APPLICATION
No. 13,370
for
RACE TRACK OPERATION
by
LAS VEGAS THOROUGHBRED RACING ASSOCIATION
from
LAS VEGAS ARTESIAN BASIN

78613 T 13475