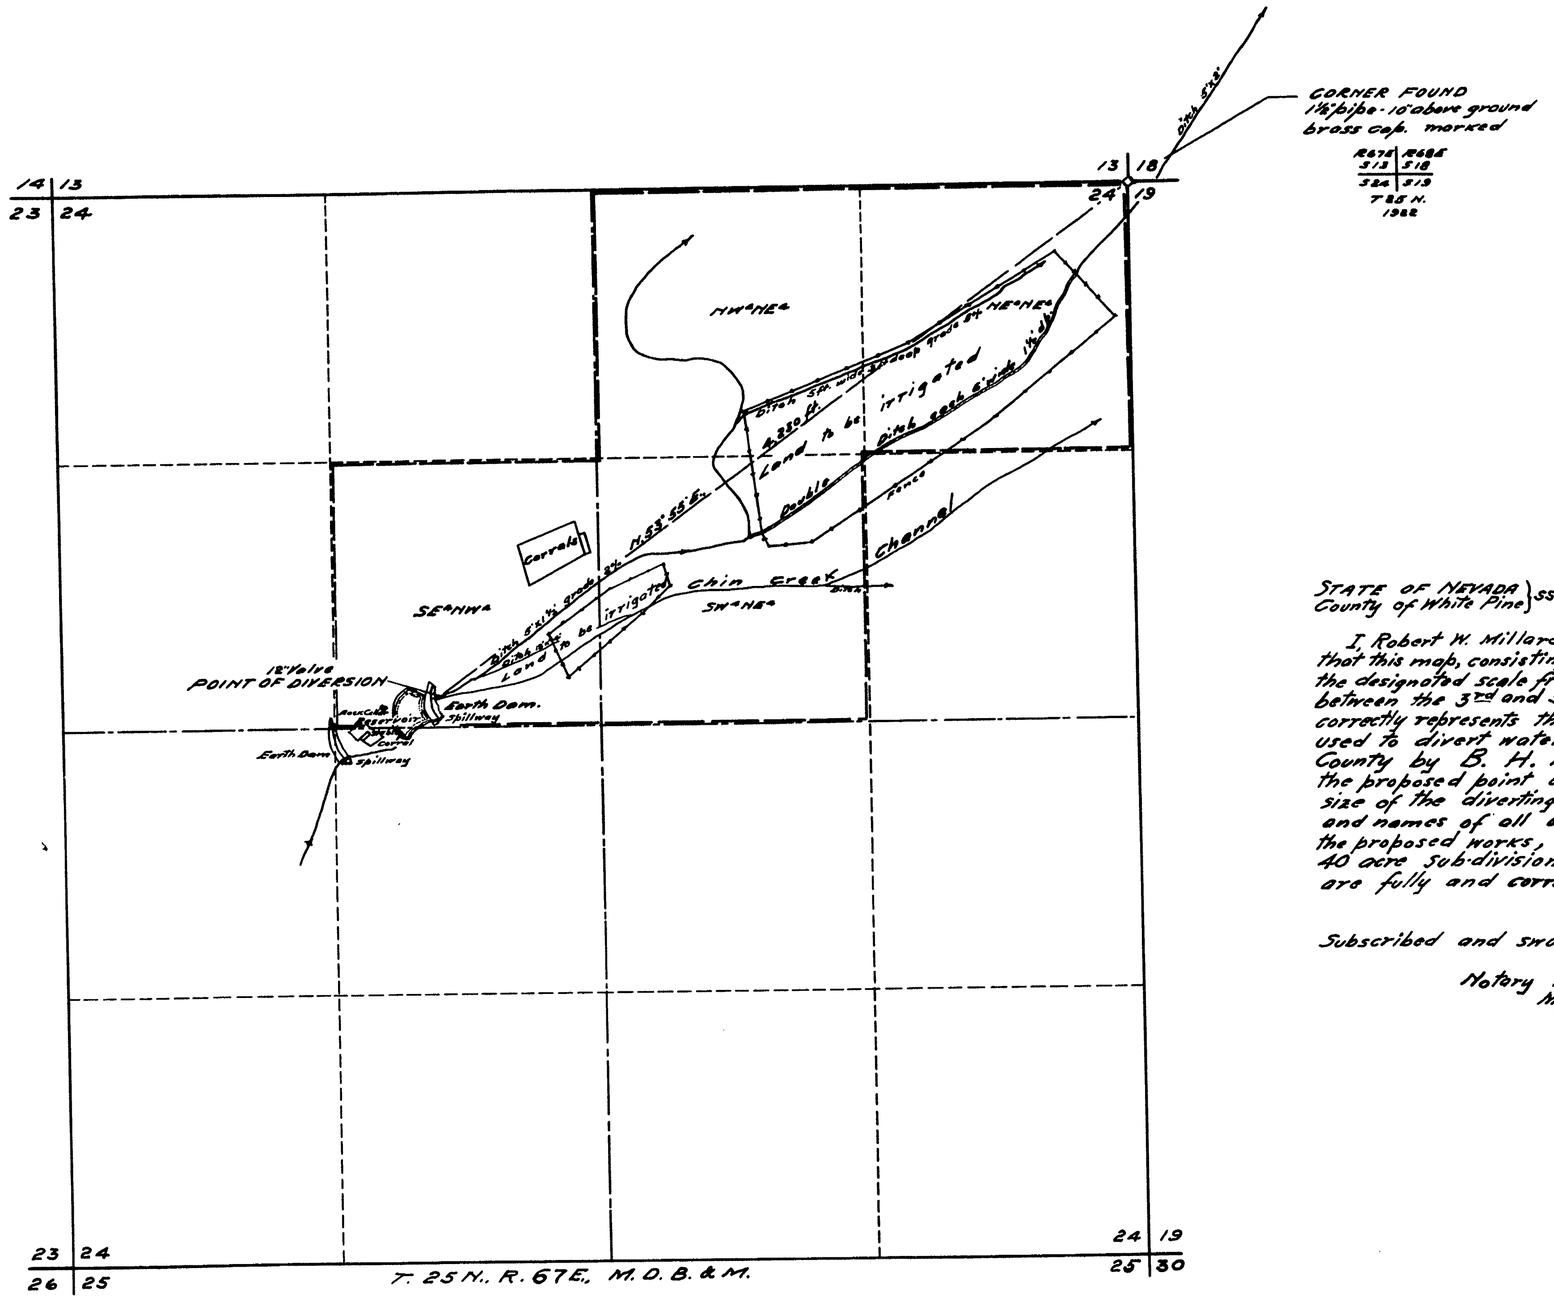

STATE OF NEVADA }
County of White Pine } ss.

I, Robert W. Millard, being first duly sworn, depose and say that this map, consisting of one sheet, has been correctly drawn to the designated scale from field notes of a survey made by me between the 3rd and 5th days of June, 1951; that it truly and correctly represents the proposed location and extent of the works used to divert water from CHIN CREEK in White Pine County by B. H. ROBISON for irrigation purposes; That the proposed point of diversion, the approximate location and size of the diverting channel, all reservoirs or basins, the location and names of all other works which will cross or connect with the proposed works, and the boundary of all lands, showing by 40 acre sub-divisions, the areas proposed to be irrigated, are fully and correctly designated thereon.

State Water Right Surveyor.

Subscribed and sworn to before me this 7th day of June, 1951.

Notary Public in and for White Pine County, Nevada.
My commission expires December 22, 1953.

0' 500' 1000'
SCALE 1-IN. = 400 FT.

FILED
JUNE 11, 1951
STATE ENGINEER'S OFFICE

MAP TO ACCOMPANY APPLICATION TO APPROPRIATE WATER FOR IRRIGATION
BY
B.H. ROBISON
FROM CHIN CREEK
SURVEYED JUNE 4, 1951. BY F.W. MILLARD & SON. ELY, NEVADA.

13491