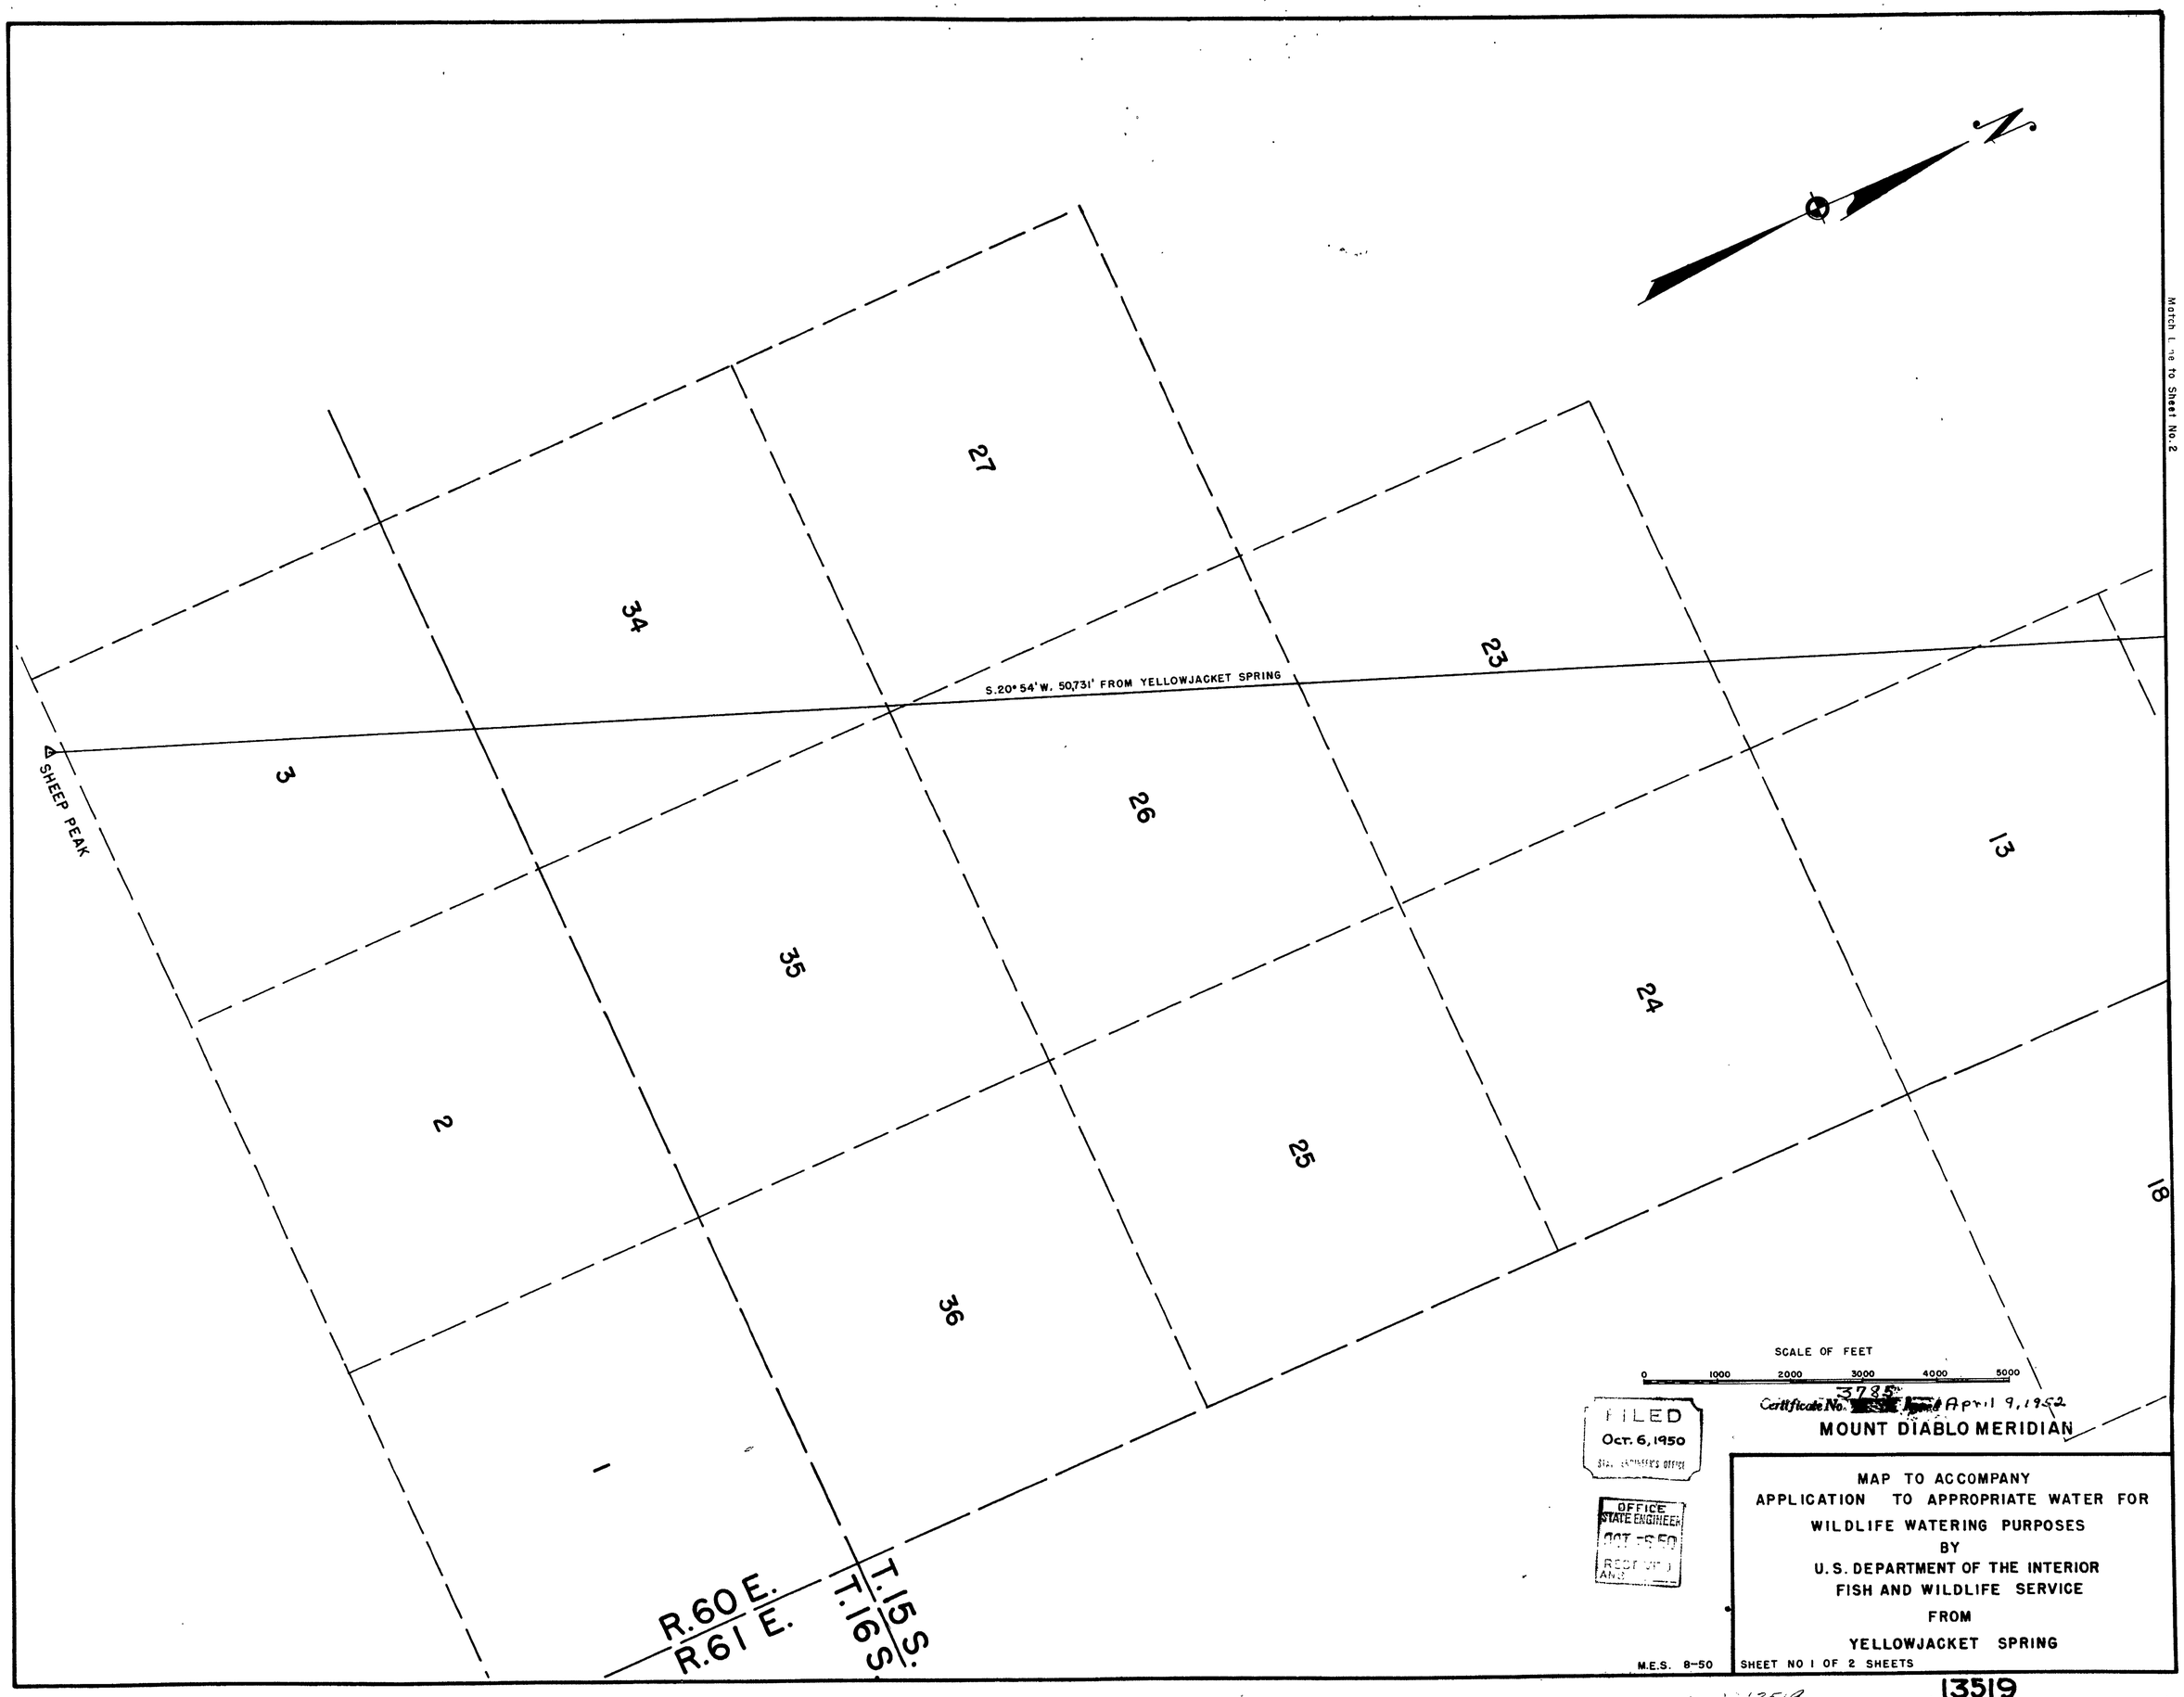

Certificate No. 3785 April 9, 1952

MOUNT DIABLO MERIDIAN

FILED
Oct. 6, 1950
STATE ENGINEER'S OFFICE

OFFICE
STATE ENGINEER
OCT 6 50
RECEIVED
AN

MAP TO ACCOMPANY
APPLICATION TO APPROPRIATE WATER FOR
WILDLIFE WATERING PURPOSES
BY
U.S. DEPARTMENT OF THE INTERIOR
FISH AND WILDLIFE SERVICE
FROM
YELLOWJACKET SPRING

M.E.S. 8-50

SHEET NO 1 OF 2 SHEETS

13519

13519

STATE OF OREGON
County of Multnomah ss.

I, HARRY D. WILLIS being first duly sworn, depose and say that this map consisting of sheets numbered from 1 to 2, inclusive, has been correctly drawn to the designated scale from field notes of a survey made under my supervision and direction between the 10th day of June and the 25th day of June, 1950; that it truly and correctly represents the location and extent of the proposed works used to divert water from YELLOWJACKET SPRING in Clark County, by the FISH AND WILDLIFE SERVICE for stockwatering and wildlife watering purposes. That the proposed point of diversion, the approximate location and size of the diverting channel or other conduit, the place and manner of use, and the location and names of all other works or streams which are crossed by, or connected with said works are fully and correctly designated thereon.

Harry D. Willis
State Water Right Surveyor

Subscribed and sworn to before me this 28 day of August 1950

Fred A. Anderson
Notary Public in and for Multnomah County, Oregon.
MY COMMISSION EXPIRES FEB. 24, 1952

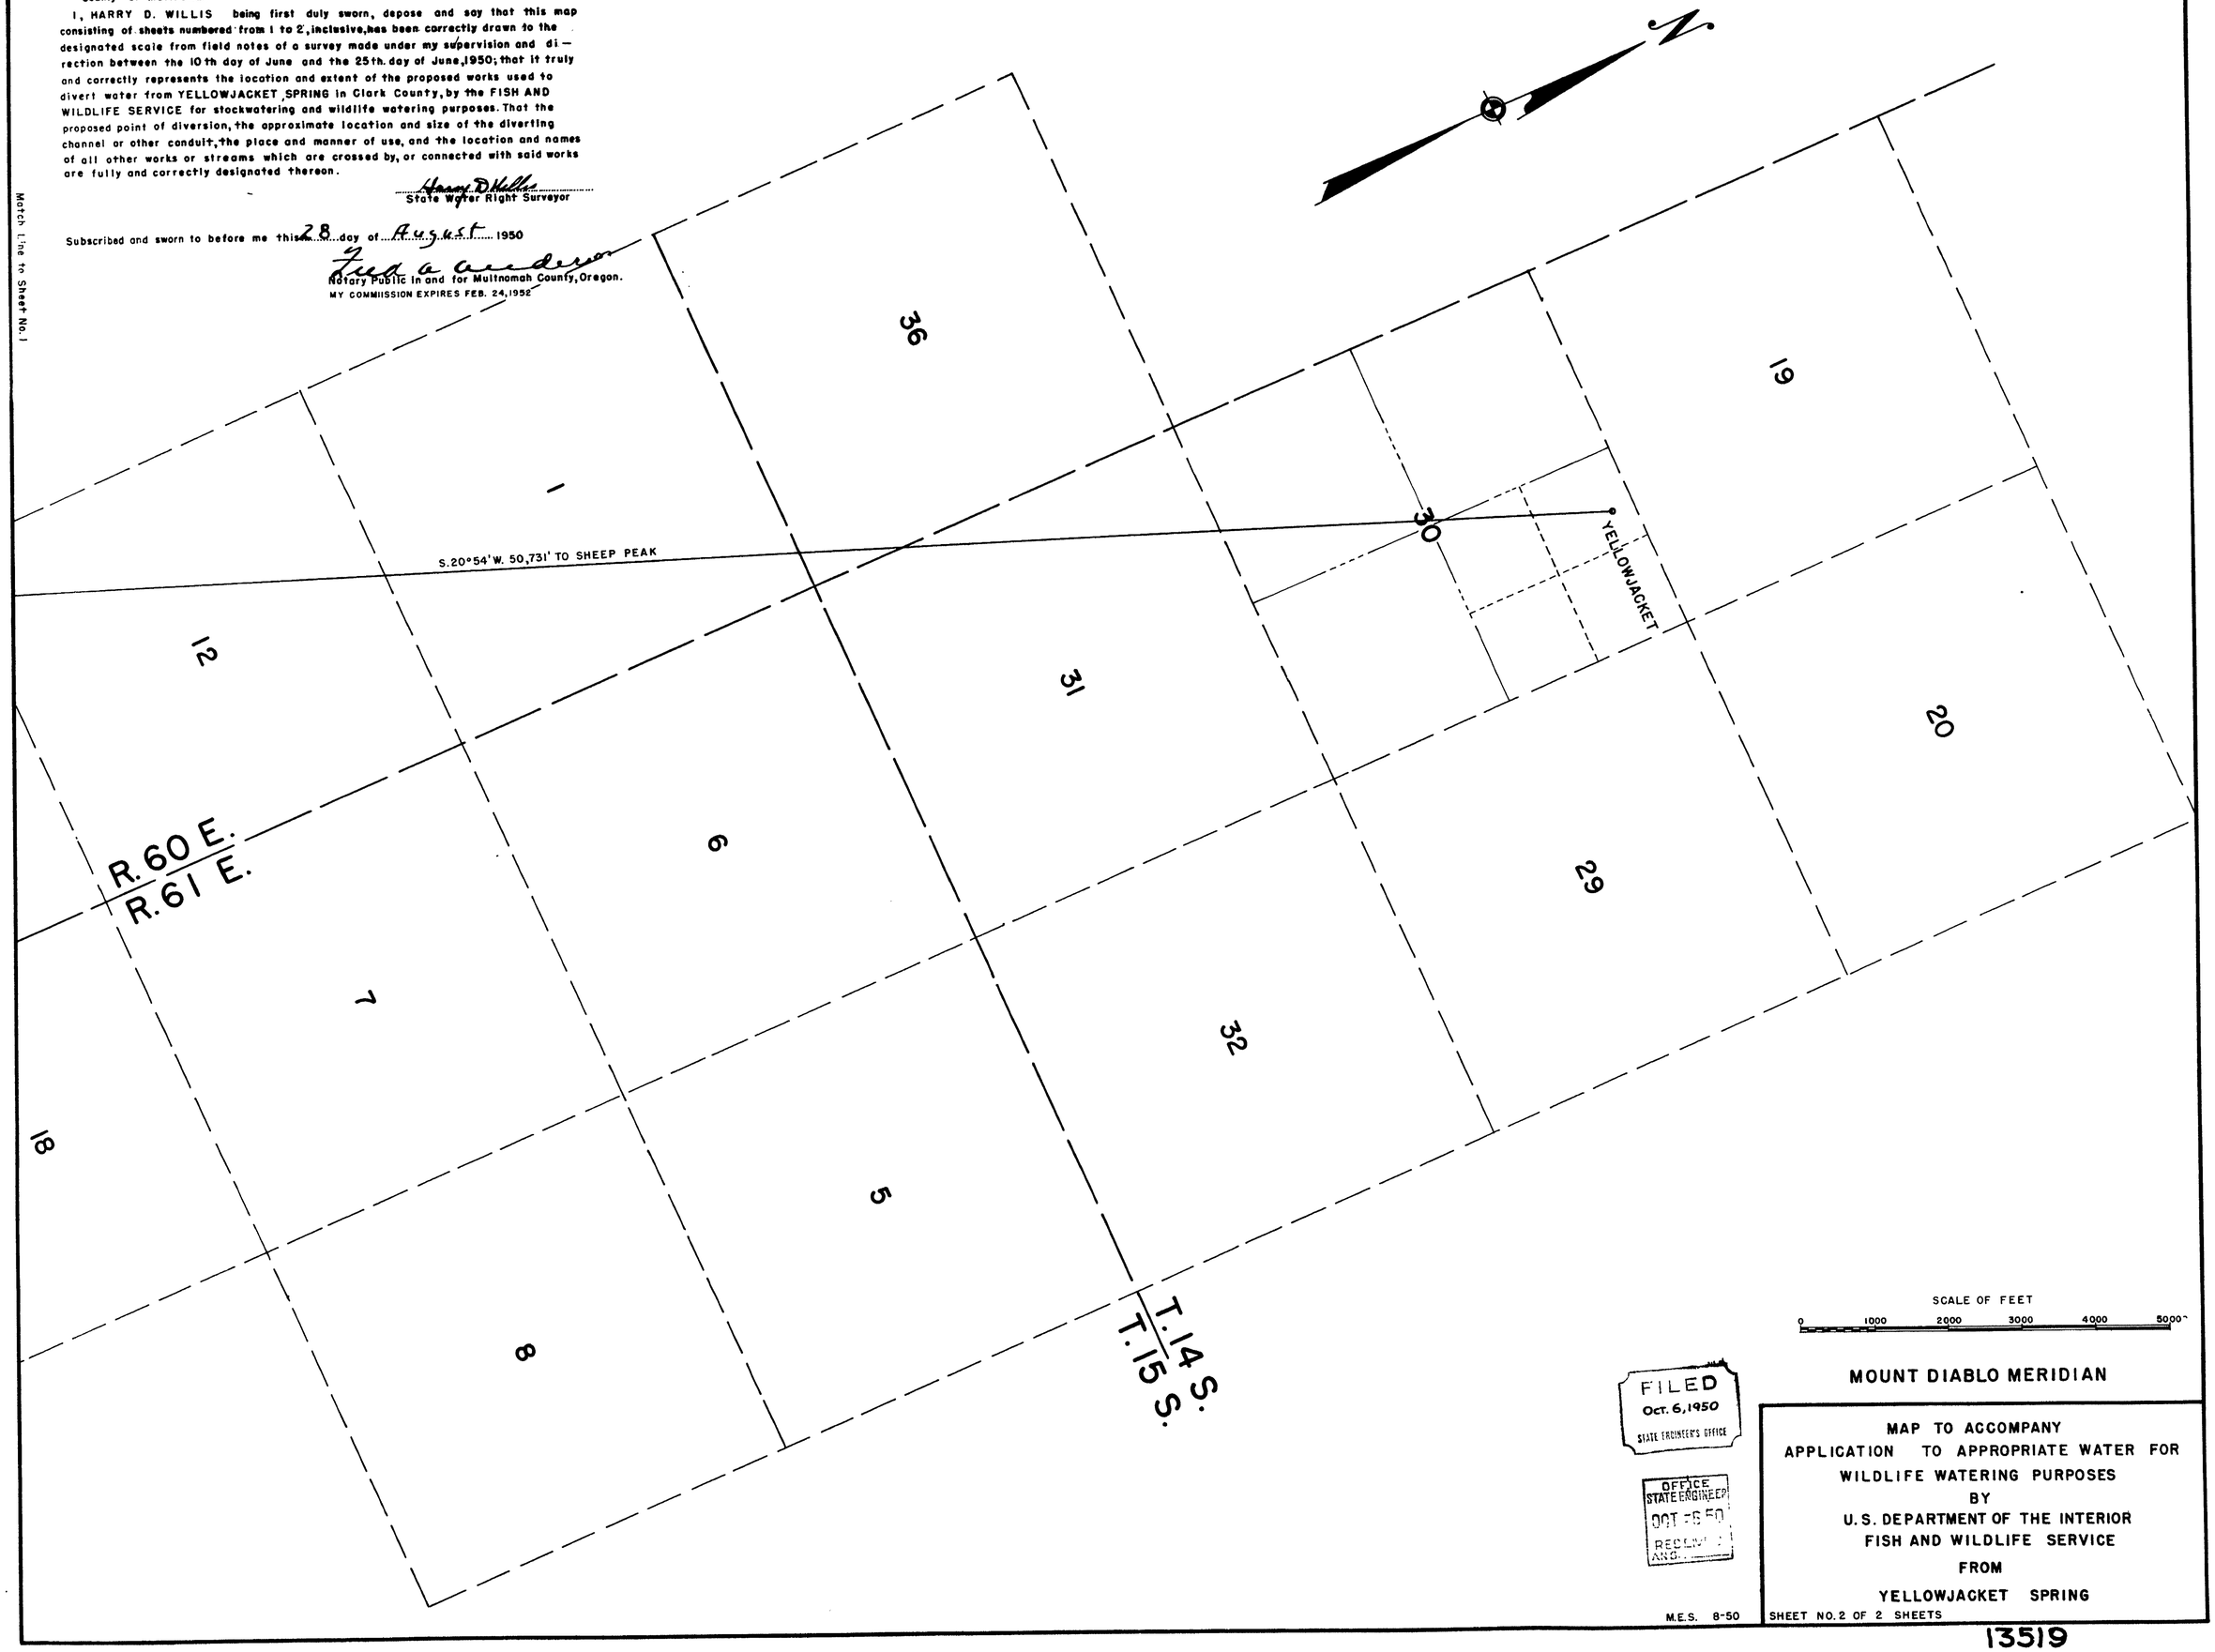

MOUNT DIABLO MERIDIAN

MAP TO ACCOMPANY
APPLICATION TO APPROPRIATE WATER FOR
WILDLIFE WATERING PURPOSES
BY
U.S. DEPARTMENT OF THE INTERIOR
FISH AND WILDLIFE SERVICE
FROM
YELLOWJACKET SPRING

SHEET NO. 2 OF 2 SHEETS

13519