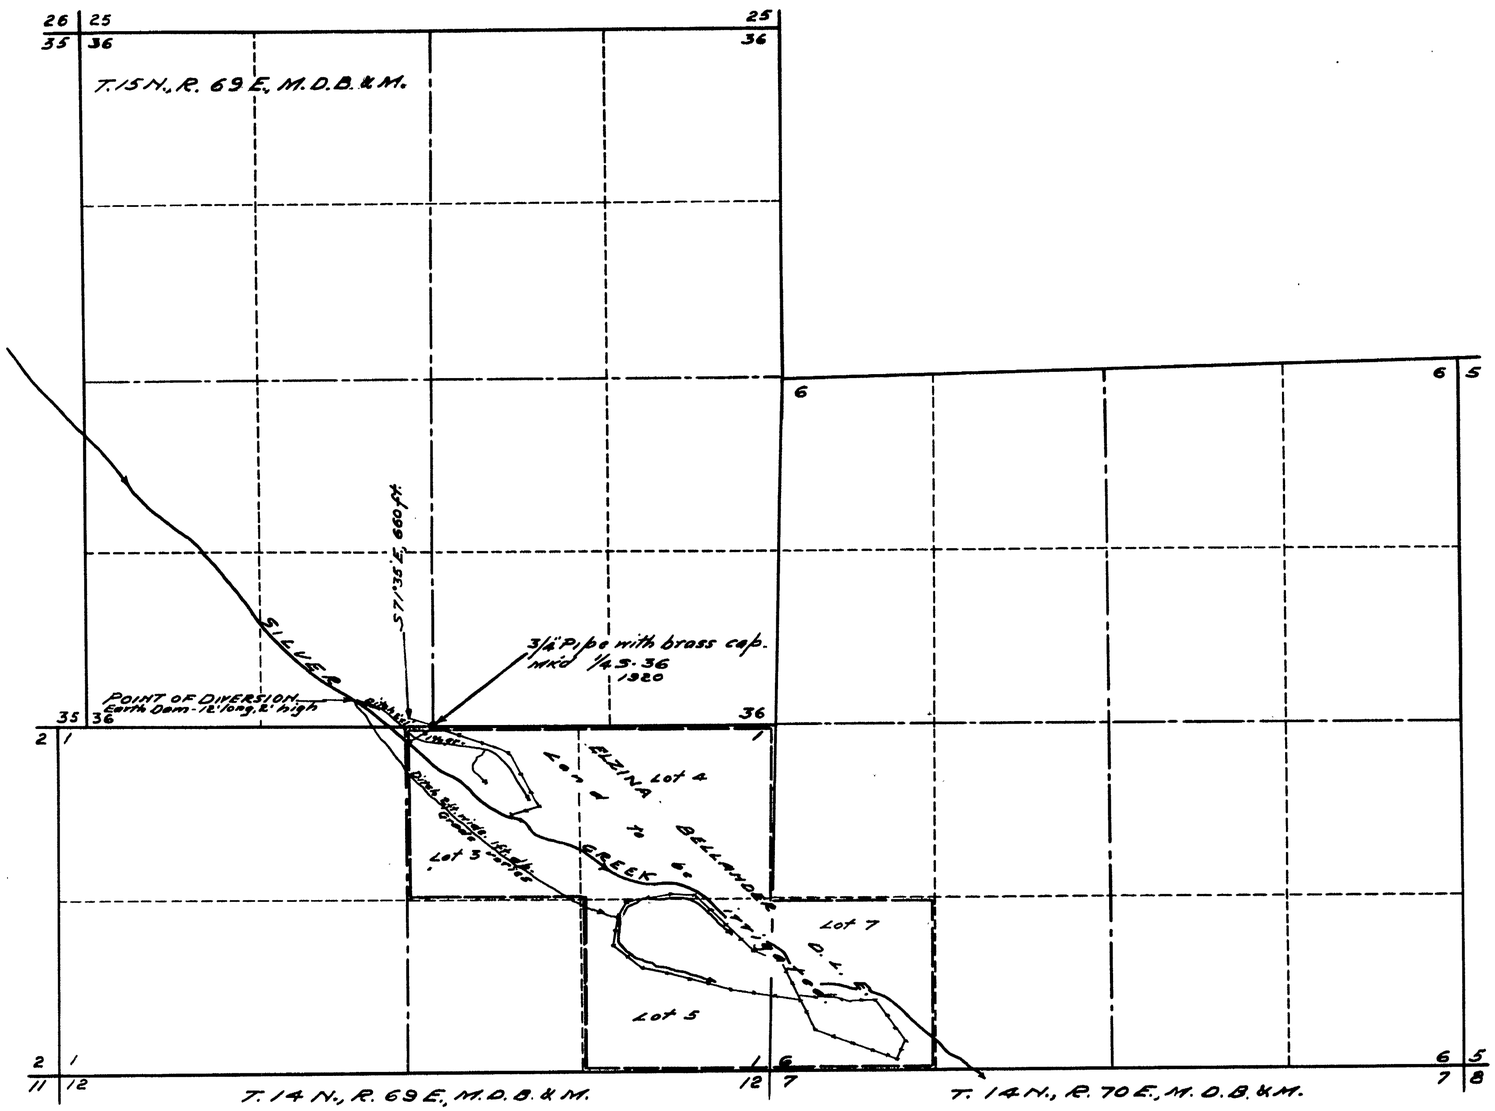

STATE OF NEVADA }
County of White Pine } ss.

I, Robert W. Millard, being first duly sworn, depose and say that this map, consisting of one sheet, has been correctly drawn to the designated scale from field notes of a survey made by me between the 16th and 18th days of September, 1949; that it truly and correctly represents the proposed location and extent of the works used to divert water from SILVER CREEK in White Pine County by ELZINA BELLANDER for irrigation purposes. That the proposed point of diversion, the approximate location and size of the diverting channel, all reservoirs or basins, the location and names of all other works that will cross or connect with the proposed works, and the boundary of all lands showing by 40-acre sub-divisions the areas proposed to be irrigated are fully and correctly designated thereon.

State Water Right Surveyor.

Subscribed and sworn to before me this 3rd day of October, 1949.

Notary Public in and for White Pine County, Nevada.
My Commission expires December 22, 1949.

0' 500' 1000' 2000'
SCALE 1-IN. = 600 FT.

FILED
Nov 22, 1950
STATE ENGINEER'S OFFICE

OFFICE STATE ENGINEER
NOV 22 '50
RECEIVED
ANS.

MAP TO ACCOMPANY APPLICATION TO APPROPRIATE WATER
FOR IRRIGATION
BY ELZINA BELLANDER
FROM SILVER CREEK
SURVEYED SEPTEMBER 17, 1949.
BY F.W. MILLARD & SON.
ELY, NEVADA.

13536