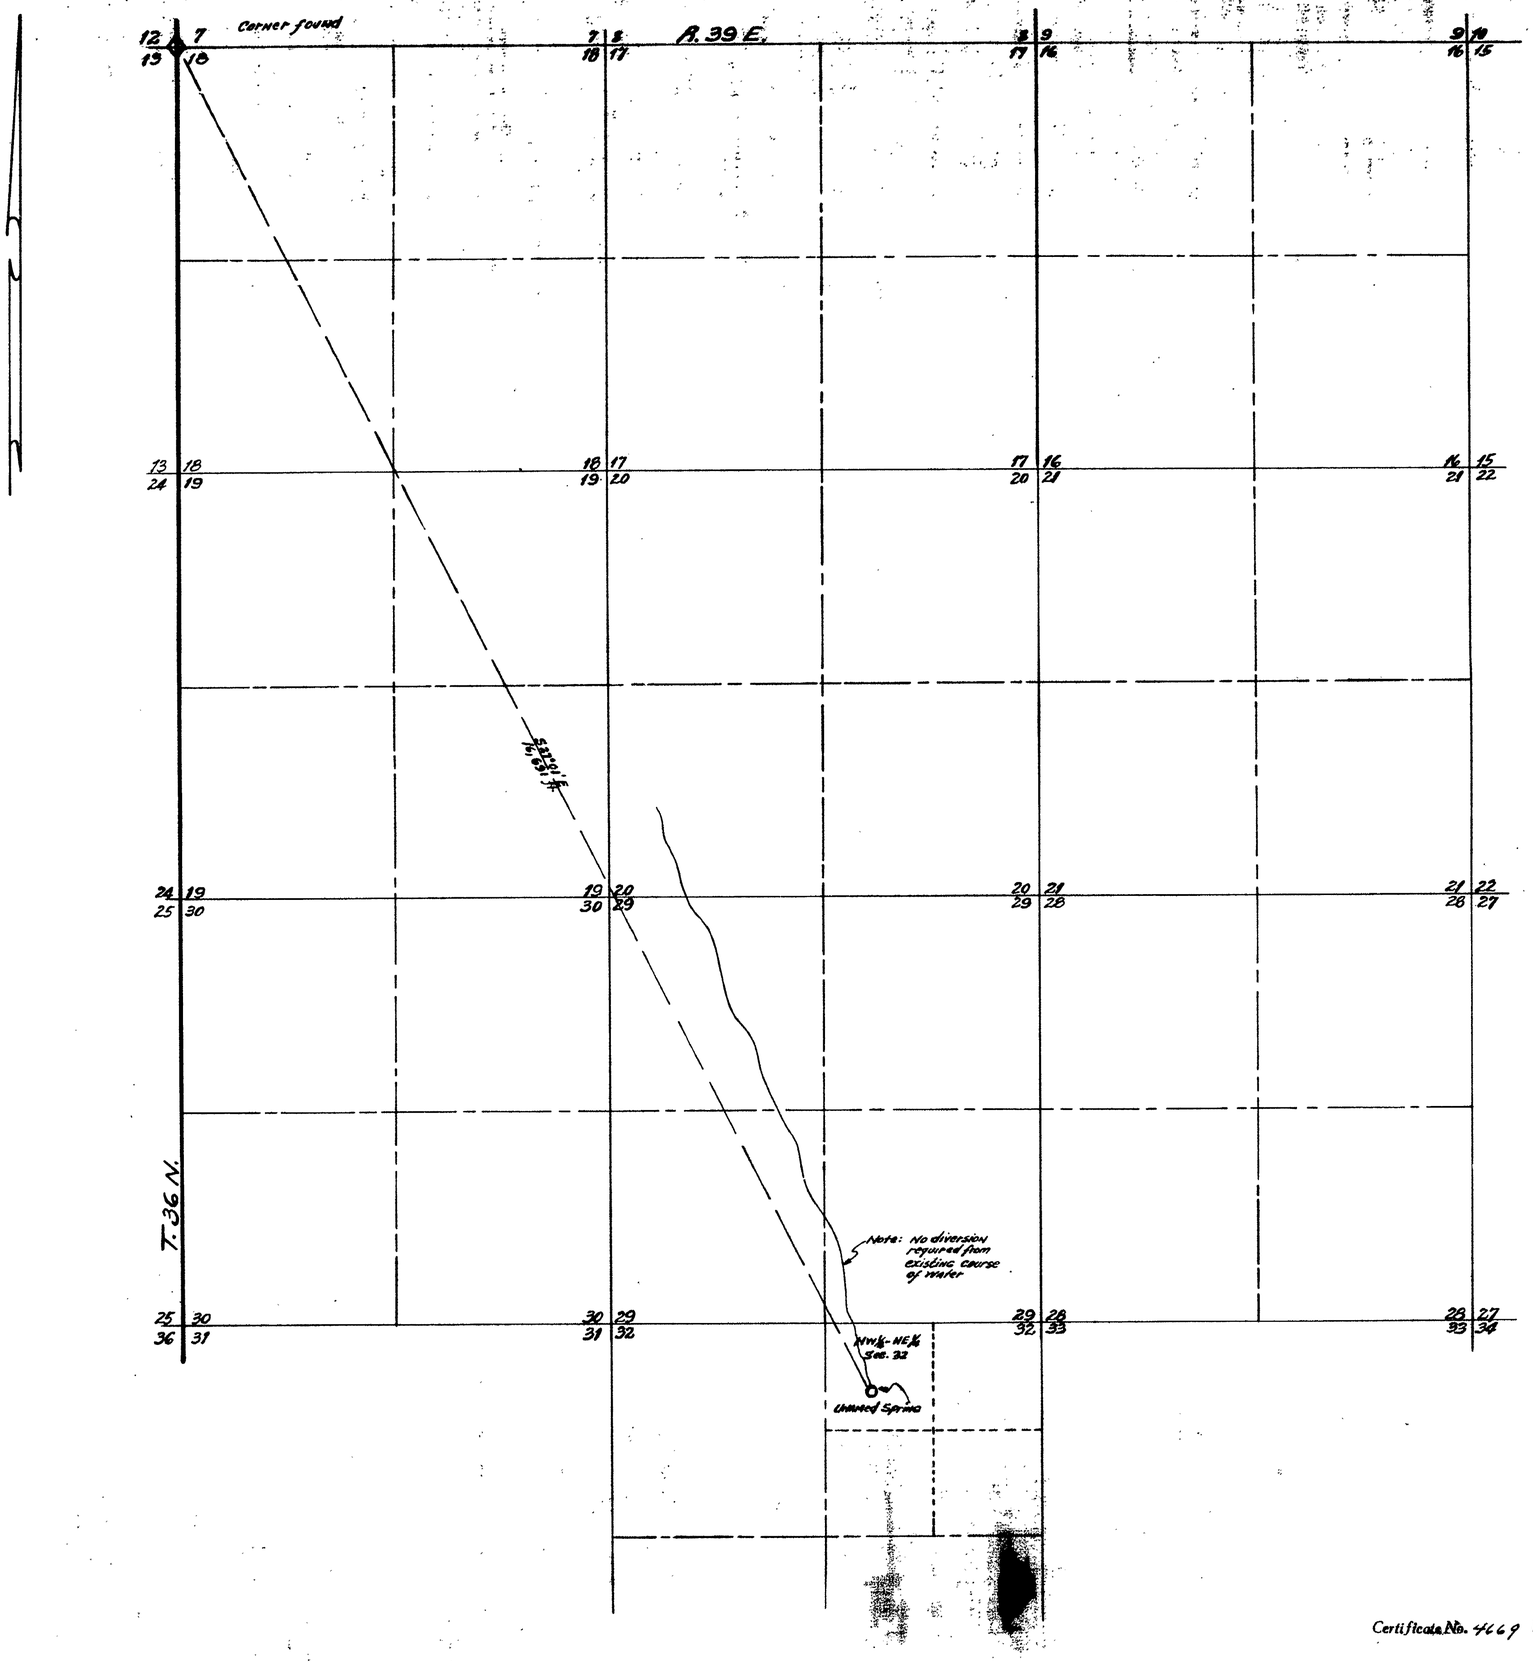


STATE OF NEVADA
COUNTY OF HUMBOLDT } SS

I, Richard M. Black, being first duly sworn, depose and say that this map, consisting of one sheet, has been correctly drawn to the the designated scale from field notes of a survey made by me or under my supervision and direction between the 1st day of JUNE 1951 and the 8th day of JUNE 1951; That it truly and correctly represents the Location and extent of proposed works used to divert water from unnamed Spring, in Humboldt COUNTY, by MALVIN PEDROLI for Stockwatering Purposes. That the proposed point of diversion, the approximate location and size of the diverting channel or other conduit, the place and manner of use, and the location and names of all other works or streams which are crossed by, or connected with the said works, are fully and correctly designated thereon.

Richard M. Black
State Water Right Surveyor

Subscribed and Sworn to before me this day 10th day of JUNE, 1951

Houston Leighton
Notary public in and for Humboldt County, NEVADA
MY COMMISSION EXPIRES SEPTEMBER 6, 1953

FILED
JUNE 21, 1951

OFFICE
STATE ENGINEER
JUN 21 '51

Certificate No. 4669 Issued Mar 28, 1958

# MAP

To Accompany Application to Appropriate Water for Stockwatering by MALVIN PEDROLI from unnamed Spring

SCALE

13552