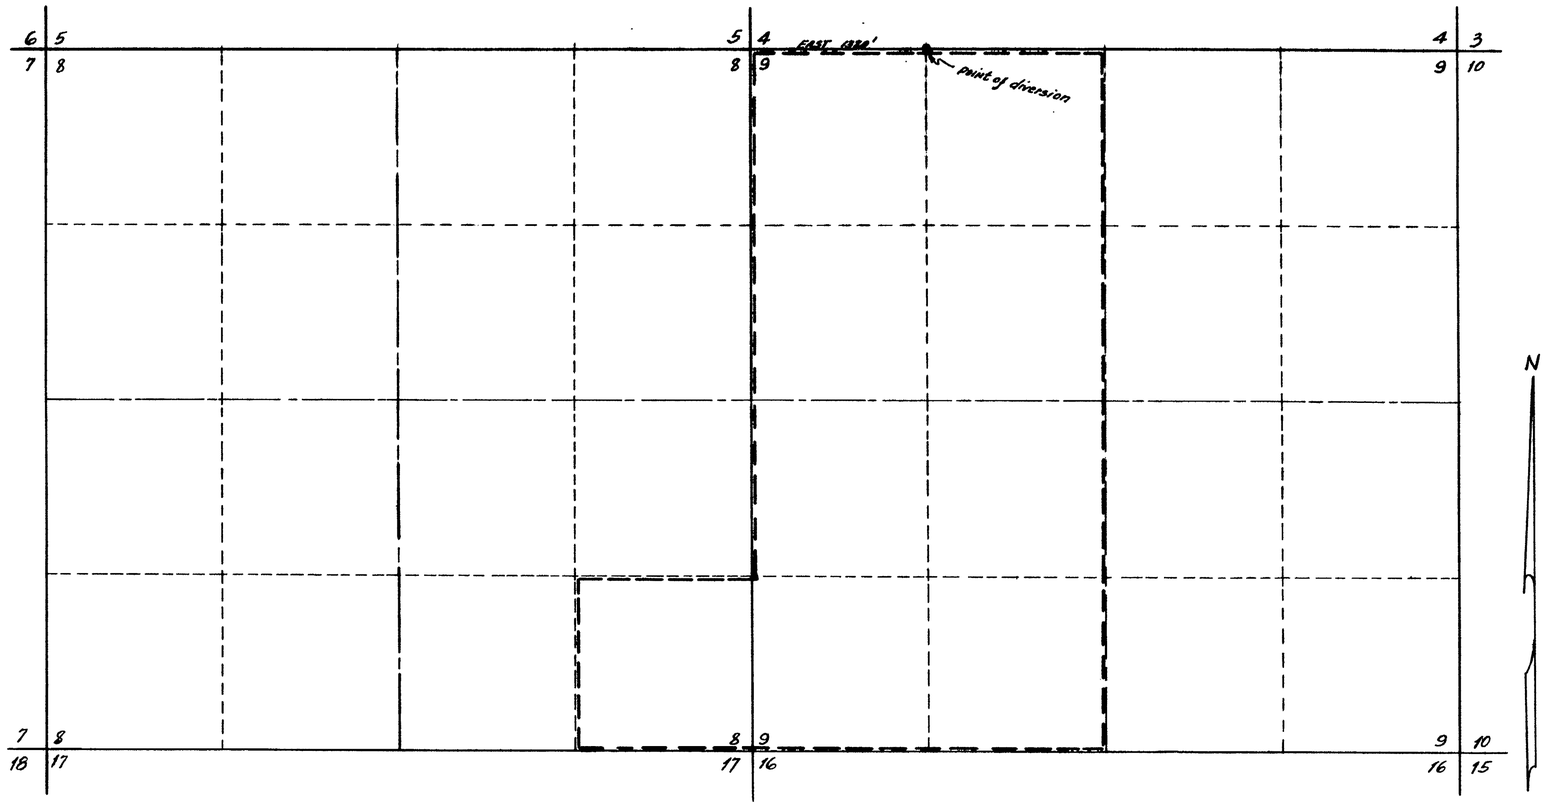

T. 38 N. R. 39 E. M.D.B. + M.

STATE OF NEVADA }
County of Humboldt } ss

I, A.V. TALLMAN, being first duly sworn, depose and say that this map, consisting of one sheet, has been correctly drawn to the designated scale from field notes of a survey made by me on the 19th day of November 1950; that it truly and correctly represents the proposed location and extent of the works used to divert water from underground sources in Humboldt County, by Dwight G. Vedder for irrigation purposes. That the proposed point of diversion, the approximate location and size of the diverting channel, all reservoirs or basins, the location and names of all other works, and the boundary of all lands, showing by 40 acre sub-divisions the areas proposed to be irrigated, are fully and correctly designated thereon.

A. V. Tallman
State Water Right Surveyor

Subscribed and sworn to before me this 15th day of December 1950.

Notary Public in and for Humboldt County, Nevada.

My Commission ...
MAY 24, 19..
J. W. Schaef...

SCALE 1 inch = 600 feet

FILED
Dec. 28, 1950
STATE ENGINEER'S OFFICE

OFFICE STATE ENGINEER
DEC 28 50

MAP

TO ACCOMPANY APPLICATION TO APPROPRIATE WATER FOR IRRIGATION PURPOSES

BY- DWIGHT G. VEDDER

FROM UNDERGROUND SOURCES

13558