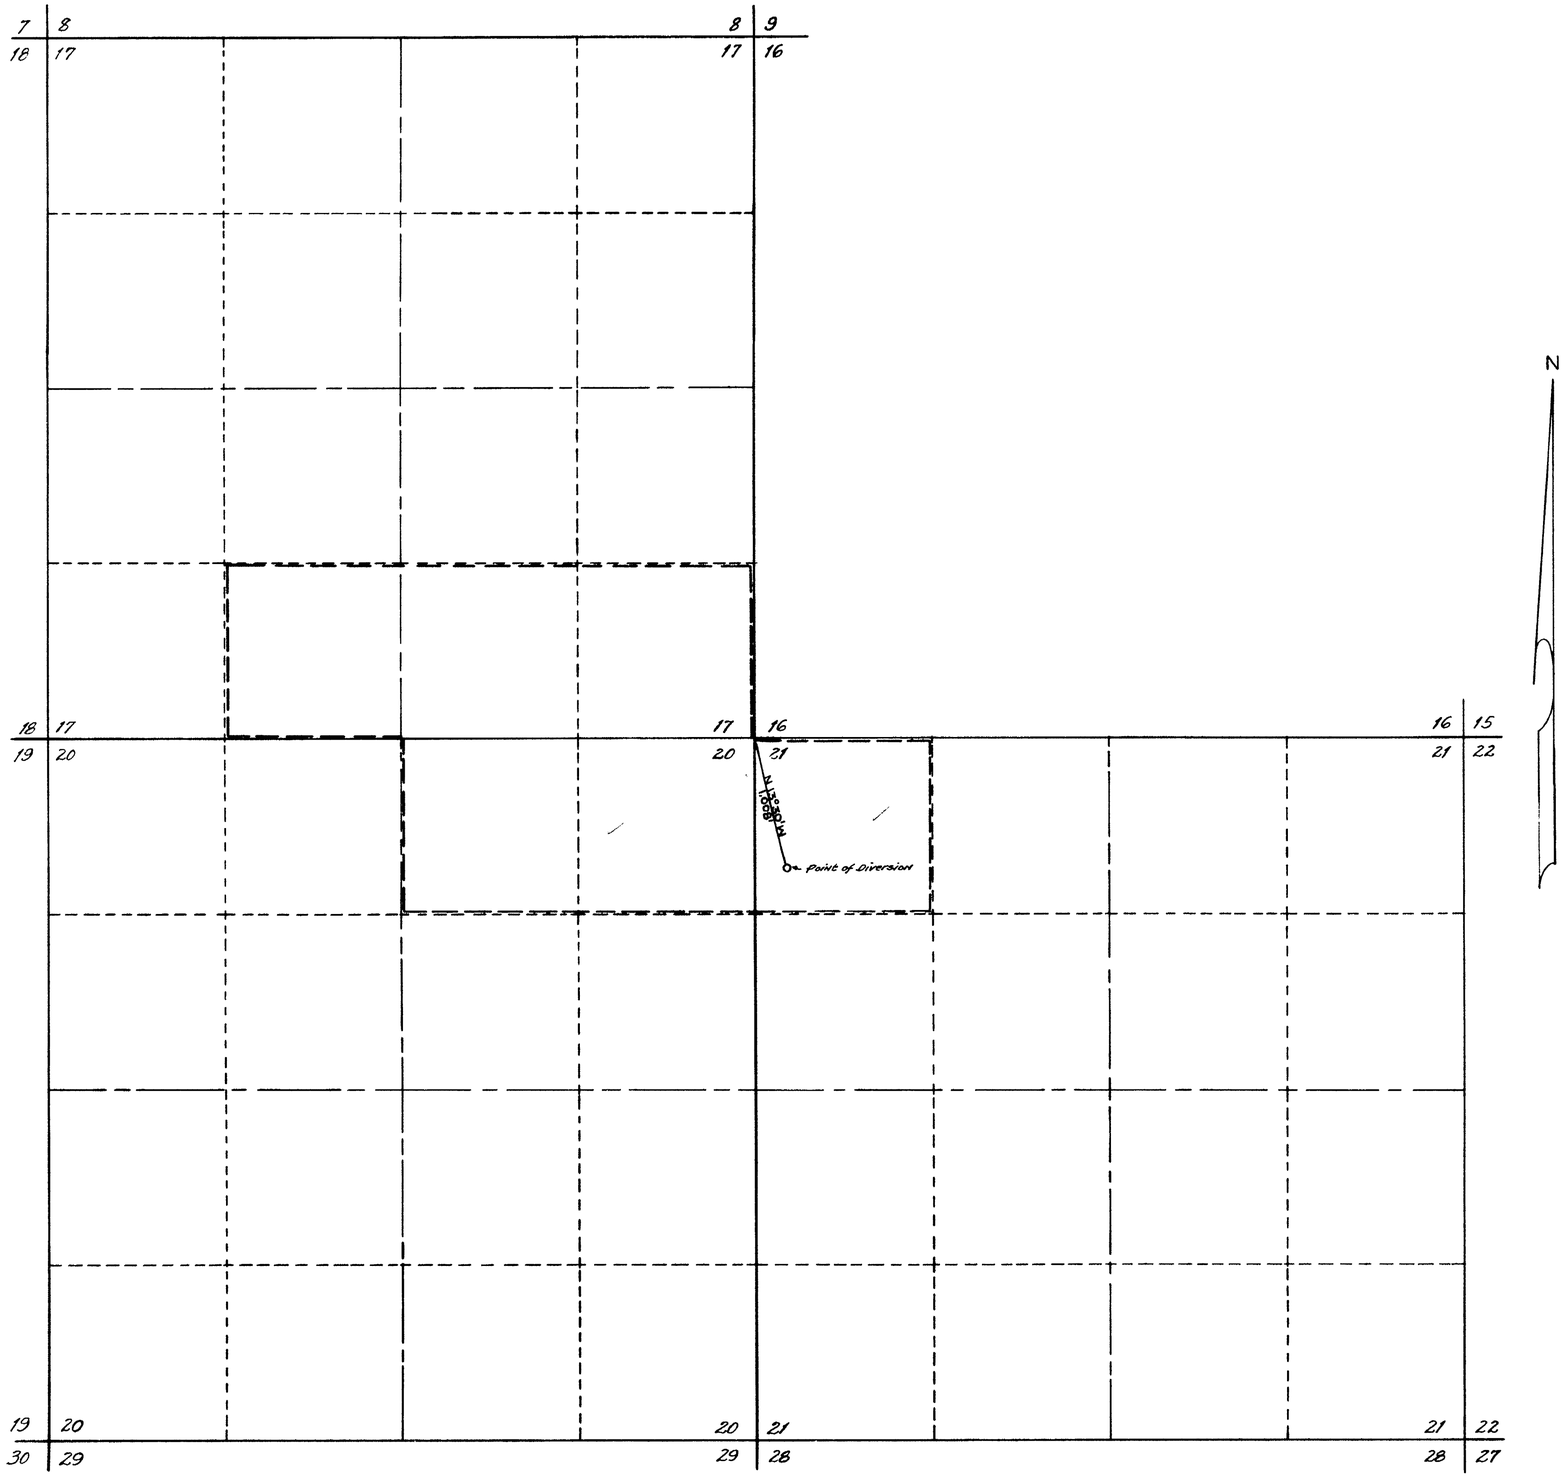


T. 41 N. R. 35 E. M.D.B. + M.

STATE OF NEVADA }
County of Humboldt } ss

I, A.V. TALLMAN, being first duly sworn depose and say that this map, consisting of one sheet, has been correctly drawn to the designated scale from field notes of a survey made by me on the 29th day of October 1950, that it truly and correctly represents the proposed location and extent of the works used to divert water from underground sources in Humboldt County by Clyde E. + AMY E. FRANKLIN for irrigation purposes. That the proposed point of diversion, the approximate location and size of the diverting channel, all reservoirs or basins, the location and names of all other works which will cross or connect with the proposed works, and the boundary of all lands, showing by 40 Acre Subdivisions the areas proposed to be irrigated, are fully and correctly designated thereon.

A.V. Tallman
State Water Right Surveyor

Subscribed and sworn to before me this 15th day of December 1950

Notary Public in and for Humboldt County, Nevada

My Commission
MAY 24, 1951
H. W. Schaefer

SCALE 1 INCH = 600 feet
0 300 600 900 ft.

FILED
Dec. 28, 1950
STATE ENGINEER'S OFFICE

OFFICE
STATE ENGINEER

# PLAN

TO ACCOMPANY APPLICATION TO APPROPRIATE WATER FOR IRRIGATION PURPOSES
BY-CLYDE E. + AMY E. FRANKLIN
FROM UNDERGROUND SOURCES

13560