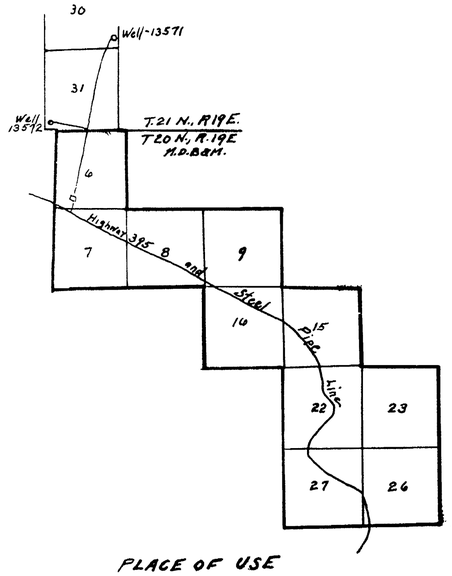

PLACE OF USE

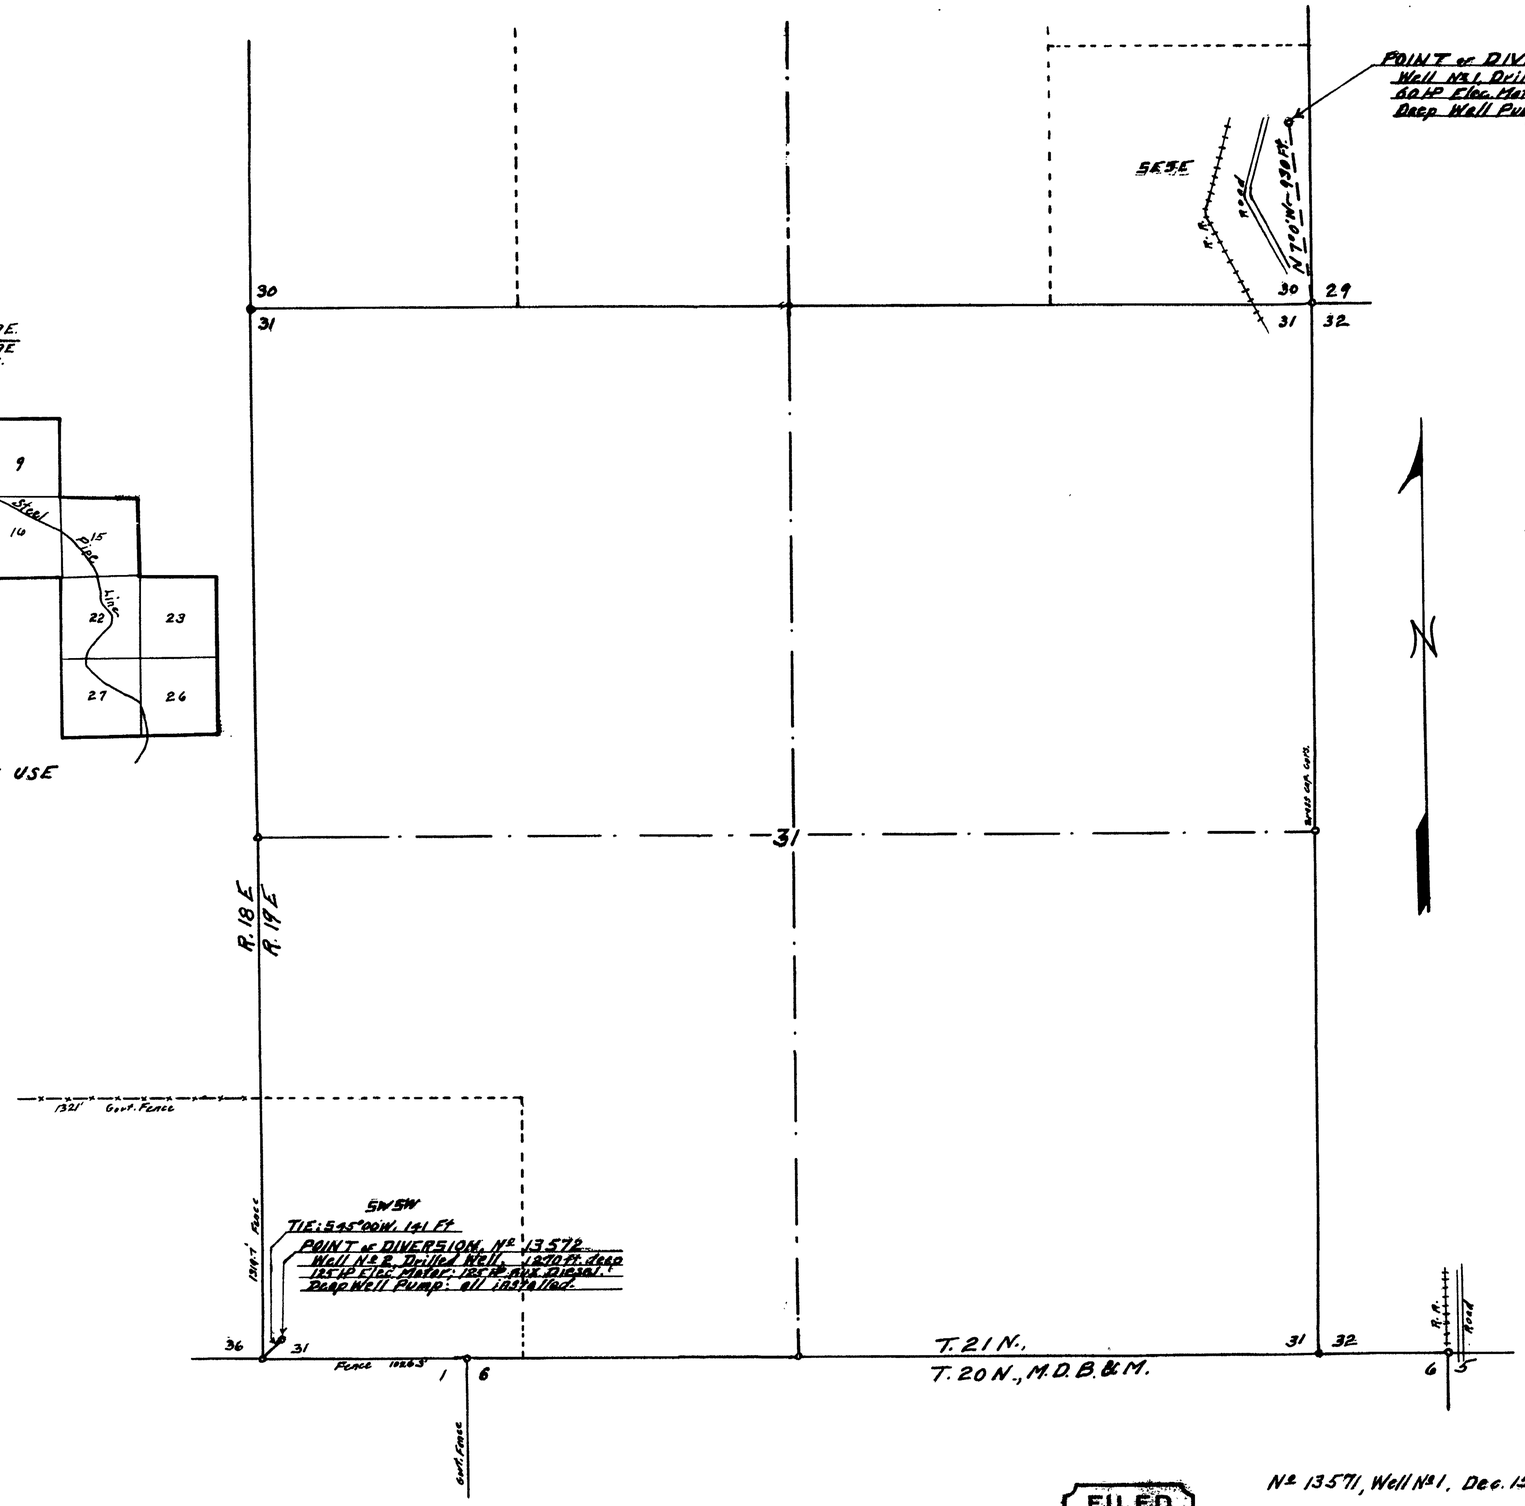

STATE of NEVADA }
COUNTY of ORMSBY } SS.

I, E.P. Osgood, being first duly sworn, depose and say that this map, consisting of 1 sheet, has been correctly drawn to the designated scale from field notes of a survey made by me on the 5th day of June, 1951; that it truly and correctly represents the location and extent of the works used to divert water from underground in Washoe County, Nevada by BLACK SPRINGS IMPROVEMENT ASSN. INC. for QUASI-MUNICIPAL USE.

That the proposed points of diversion, the approximate location and size of the diverting channels or other conduit, the place and manner of use, and the location and names of all other works or streams, which are crossed by or connected with the said works, are fully and correctly designated thereon.

E. P. Osgood
State Water Right Sur.

Subscribed & sworn to before me this 8th day of June, 1951

My Commission Expires July 6, 1953

Notary Public in & for Ormsby County, Nevada.

SCALE: 1" = 400'

100 0 500 1000 1500 Feet

FILED
JUNE 8, 1951
STATE ENGINEER'S OFFICE

No 13571, Well No 1, Dec. 15, 1950

No 13572, Well No 2, Dec. 15, 1950

PLACE OF USE:-

Secs. 6, 7, 8, 9, 15, 16, 22, 23, 26, 27 - T.20 N., R.19 E

Sec. 1 T.20 N., R.18 E

MAP

TO ACCOMPANY APPLICATION TO APPROPRIATE WATER FOR QUASI-MUNICIPAL USE BY BLACK SPRINGS IMPROVEMENT ASSN., INC. FROM UNDERGROUND WATER WASHOE COUNTY, NEVADA

May 1951

E.P. Osgood, St. Wat. Rt. Sur.

13571 13572

13571