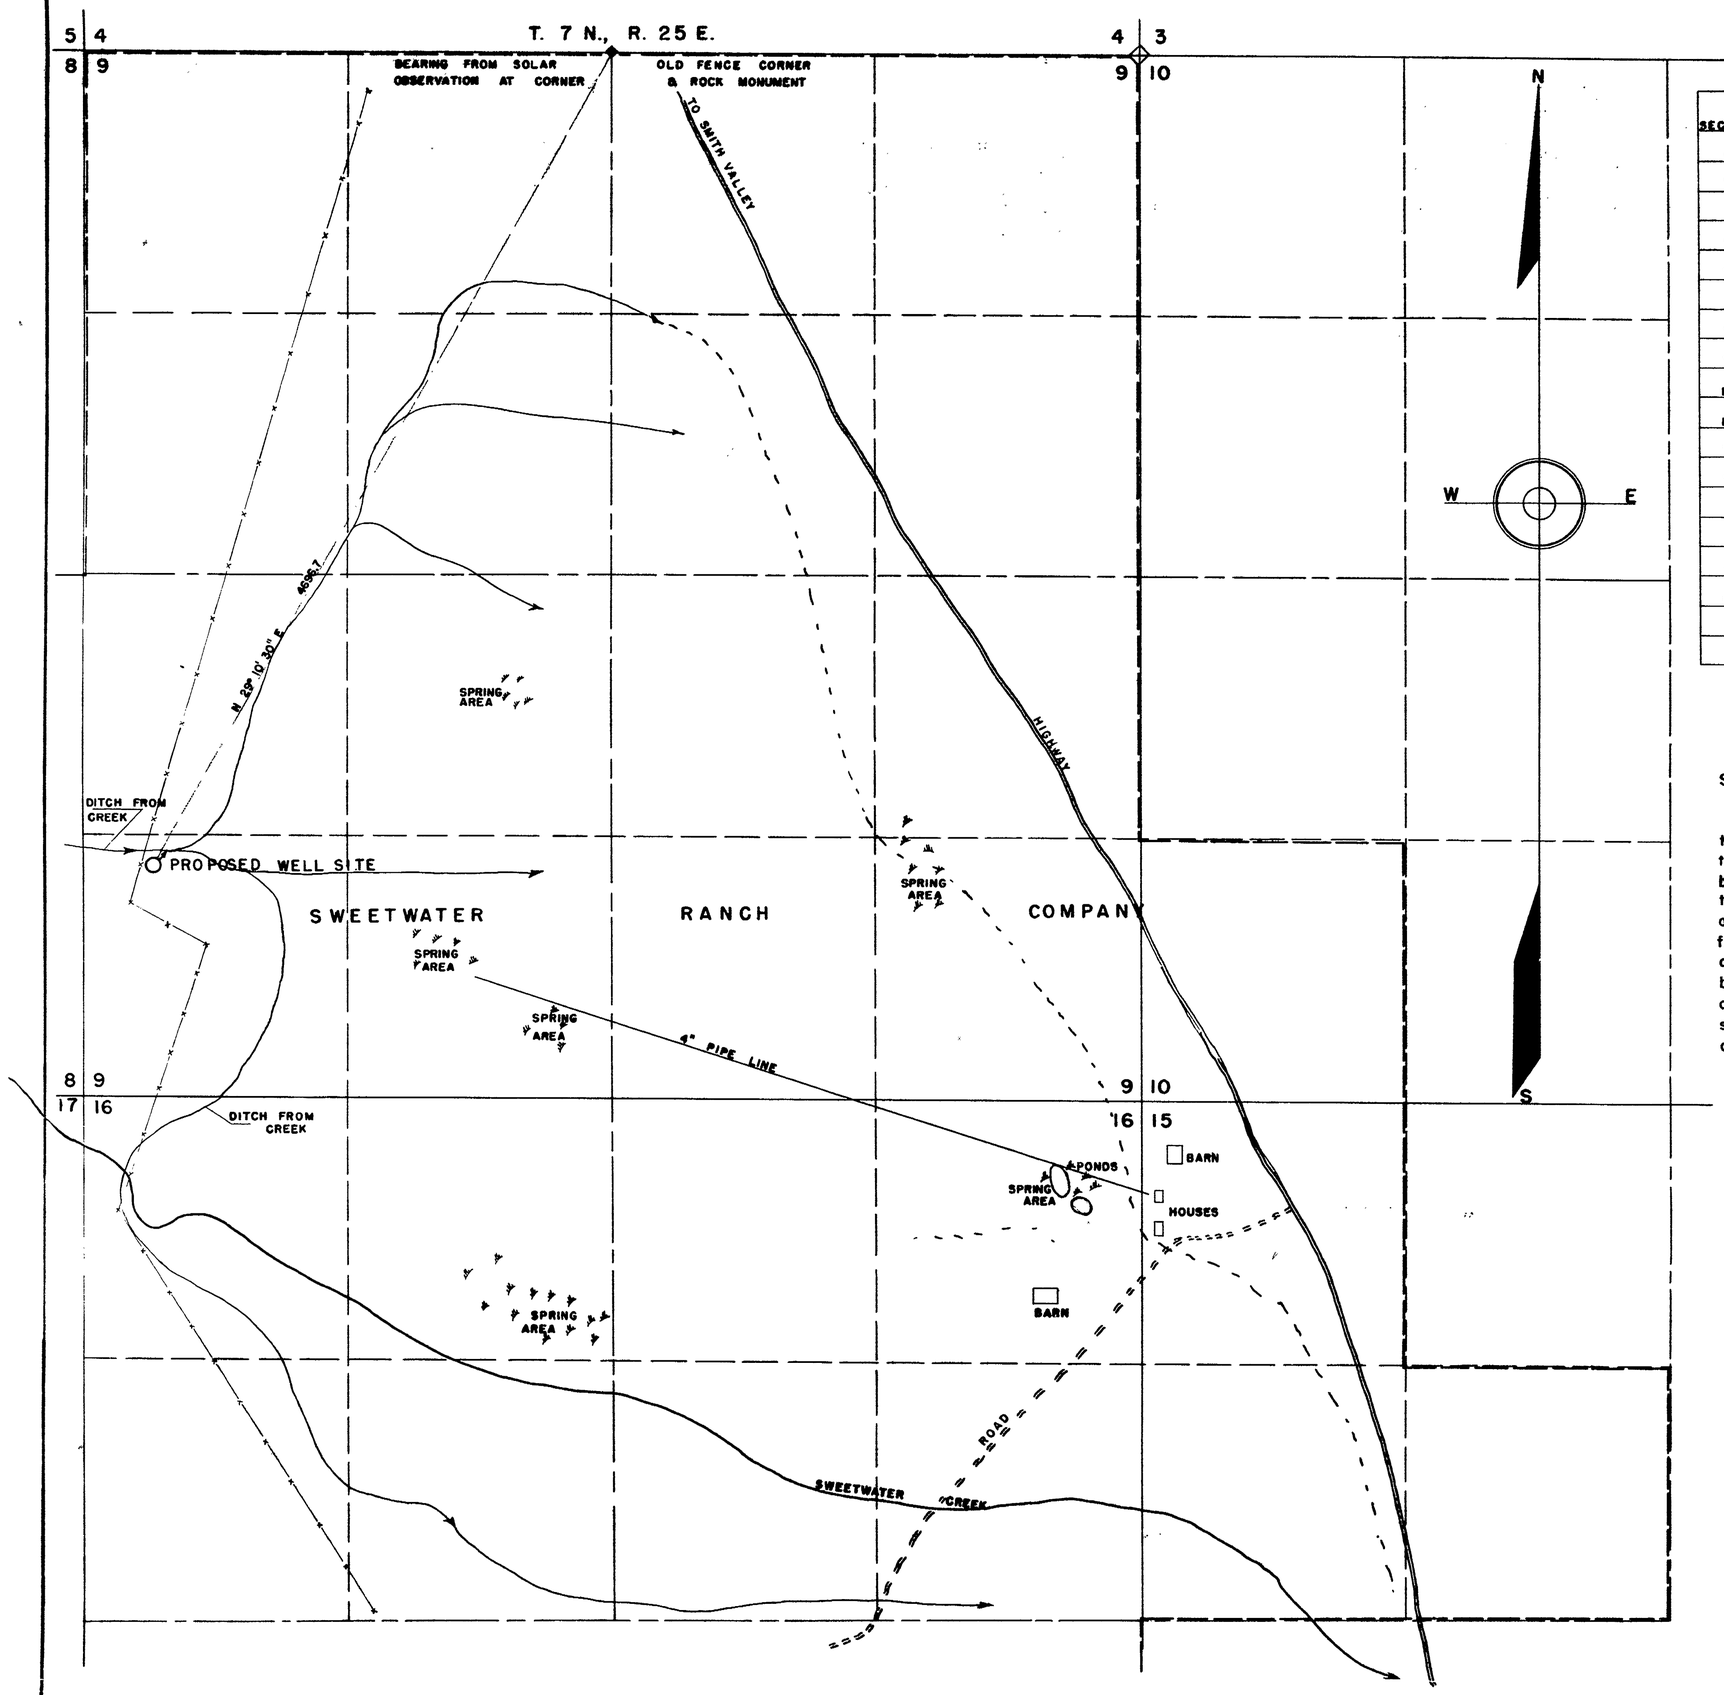

SECTION	SUBDIVISION	TWSHIP	RANGE	CULTIVATED ACREAGE	DISCRIPTION OF CULTURE	DATE OF FIRST CULTURE
9	NE 1/4 SW 1/4	7 N	25E	40	MEADOW	
"	SE 1/4 SW 1/4	"	"	40	"	
"	NW 1/4 SE 1/4	"	"	35	"	
"	SW 1/4 SE 1/4	"	"	40	"	
"	NW 1/4 SW 1/4	"	"	8	"	
"	SE 1/4 SE 1/4	"	"	20	"	
"	SW 1/4 SW 1/4	"	"	10	"	
"	SW 1/4 NE 1/4	"	"	10	3 "	
16	NE 1/4 NW 1/4	"	"	32	"	
16	SE 1/4 NW 1/4	"	"	25	"	
"	NW 1/4 NE 1/4	"	"	40	"	
"	SW 1/4 NE 1/4	"	"	40	"	
"	NE 1/4 NE 1/4	"	"	20	"	
"	SE 1/4 NE 1/4	"	"	40	"	
"	NW 1/4 NW 1/4	"	"	12	2+7 "	
15	SW 1/4 NW 1/4	"	"	34	"	
"	NW 1/4 NW 1/4	"	"	10	4+ "	

STATE of NEVADA }ss
County of ORMSBY

I, Walter G. Reid, being first duly sworn, depose and say that this map, consisting of one sheet, has been correctly drawn to the designated scale, from field notes of a survey made by me on February 3rd, 1951; that it truly and correctly represents the proposed location and extent of the works used to divert water from an underground source, in Lyon County, by Sweetwater Ranch Company, for irrigation purposes. That the proposed point of diversion, the approximate location of the diverting channels, all reservoirs or basins, the location and names of all other works which will cross or connect with the proposed works, and the boundry of all lands, showing by 40-acre subdivisions the areas proposed to be irrigated are fully and correctly designated thereon.

Walter G. Reid
State Water Right Surveyor

Subscribed and sworn to before me this 21st day of February, 1951.

E. Ohier
Notary Public in and for Ormsby County, Nevada

My Commission Expires July 6, 1953

SCALE - 1" = 400'

0 100 200 300 400 800 1200 1600 2000

Certificate No. 4151 Issued Jan. 10, 1955

FILED
FEB. 21, 1951
STATE ENGINEER'S OFFICE

OFFICE STATE ENGINEER
FEB 21 1951

MAP
TO ACCOMPANY APPLICATION
TO APPROPRIATE WATER FOR
IRRIGATION, BY
SWEETWATER RANCH COMPANY
FROM UNDERGROUND SOURCE

13599