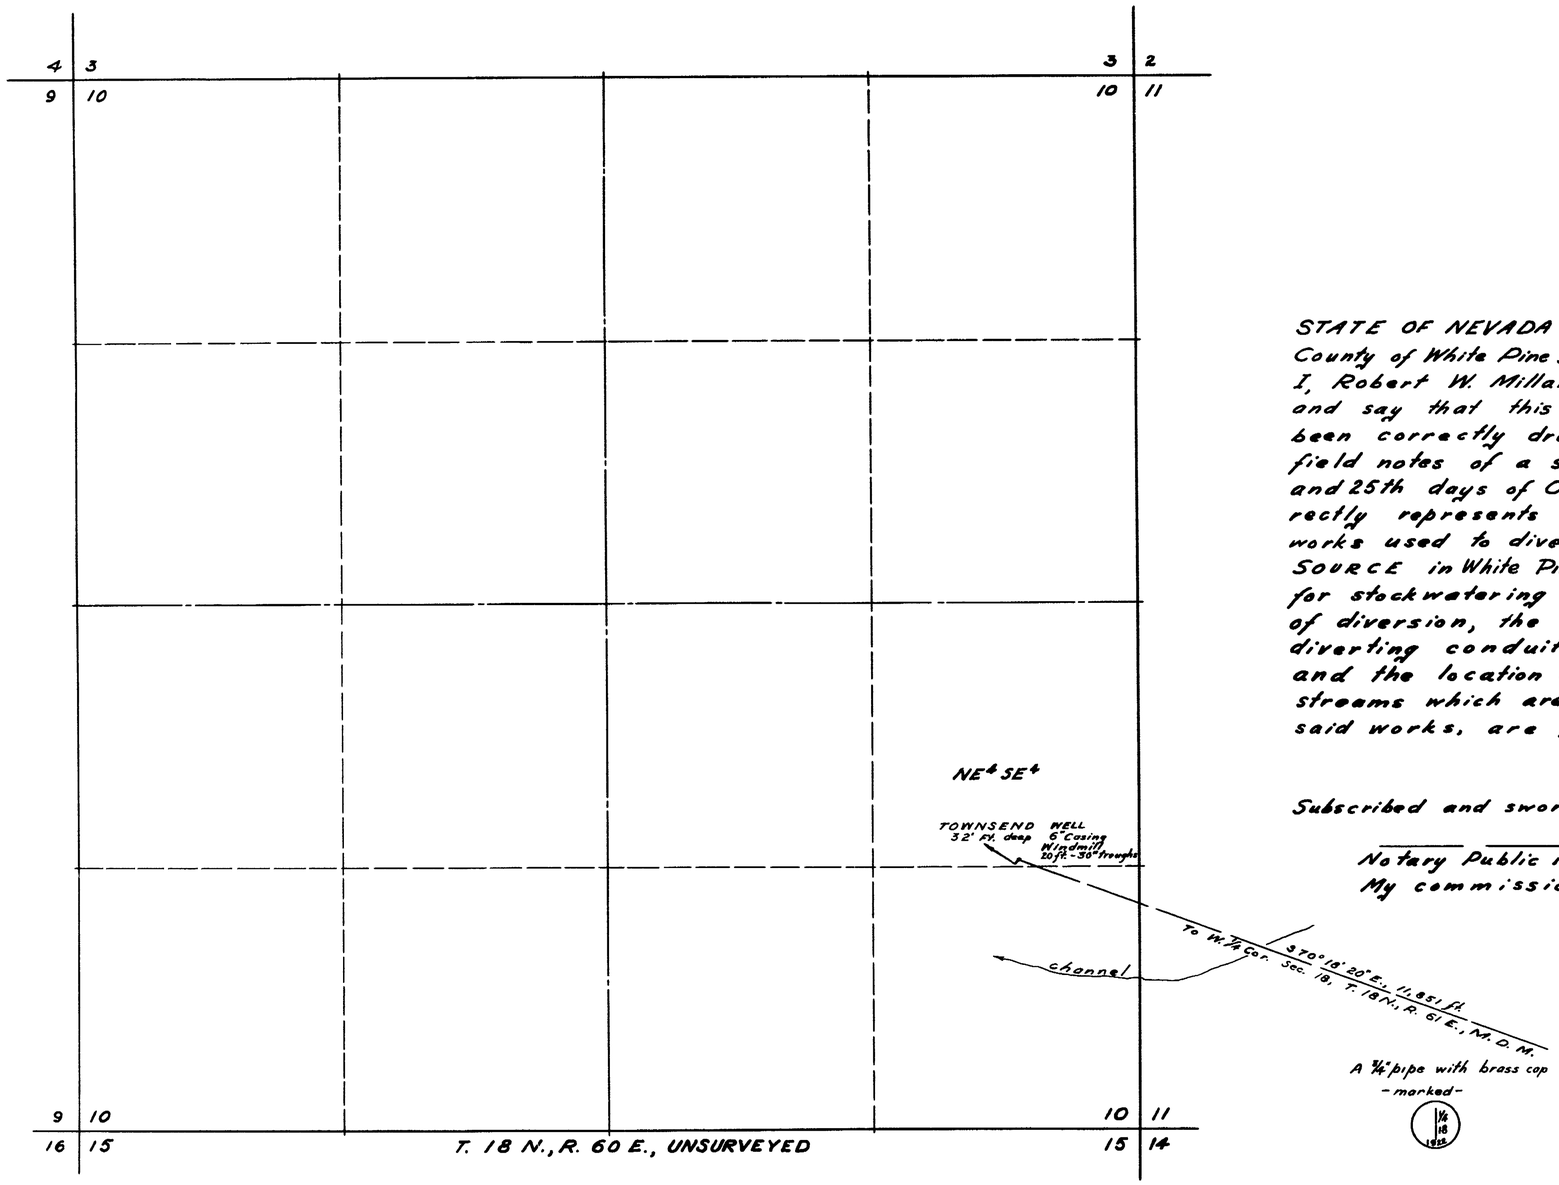

STATE OF NEVADA }
County of White Pine } SS.

I, Robert W. Millard, being first duly sworn, depose and say that this map, consisting of one sheet, has been correctly drawn to the designated scale from field notes of a survey made by me between the 23rd and 25th days of October, 1950; that it truly and correctly represents the location and extent of the proposed works used to divert water from UNDERGROUND SOURCE in White Pine County by C.R. MOORMAN and MILO W. SMITH for stockwatering purposes. That the proposed point of diversion, the approximate location and size of the diverting conduit, the place and manner of use, and the location and names of all other works or streams which are connected with or crossed by the said works, are fully and correctly designated thereon.

Robert W. Millard
State Water Right Surveyor

Subscribed and sworn to before me this 1st day of November, 1950.

Notary Public in and for White Pine County, Nevada.
My commission expires Dec. 22, 1953.

0' 500' 1000'
SCALE 1-IN. = 400 FT.

FILED
JAN. 15, 1951
STATE ENGINEER'S OFFICE

OFFICE
STATE ENGINEER
JAN 15 51
RECEIVED

MAP
TO ACCOMPANY APPLICATION
TO APPROPRIATE WATER
FOR STOCKWATERING
BY C. R. MOORMAN AND
MILO W. SMITH
FROM UNDERGROUND SOURCE
SURVEYED OCT-24, 1950 BY F. W. MILLARD & SON ELY-NEVADA

13600