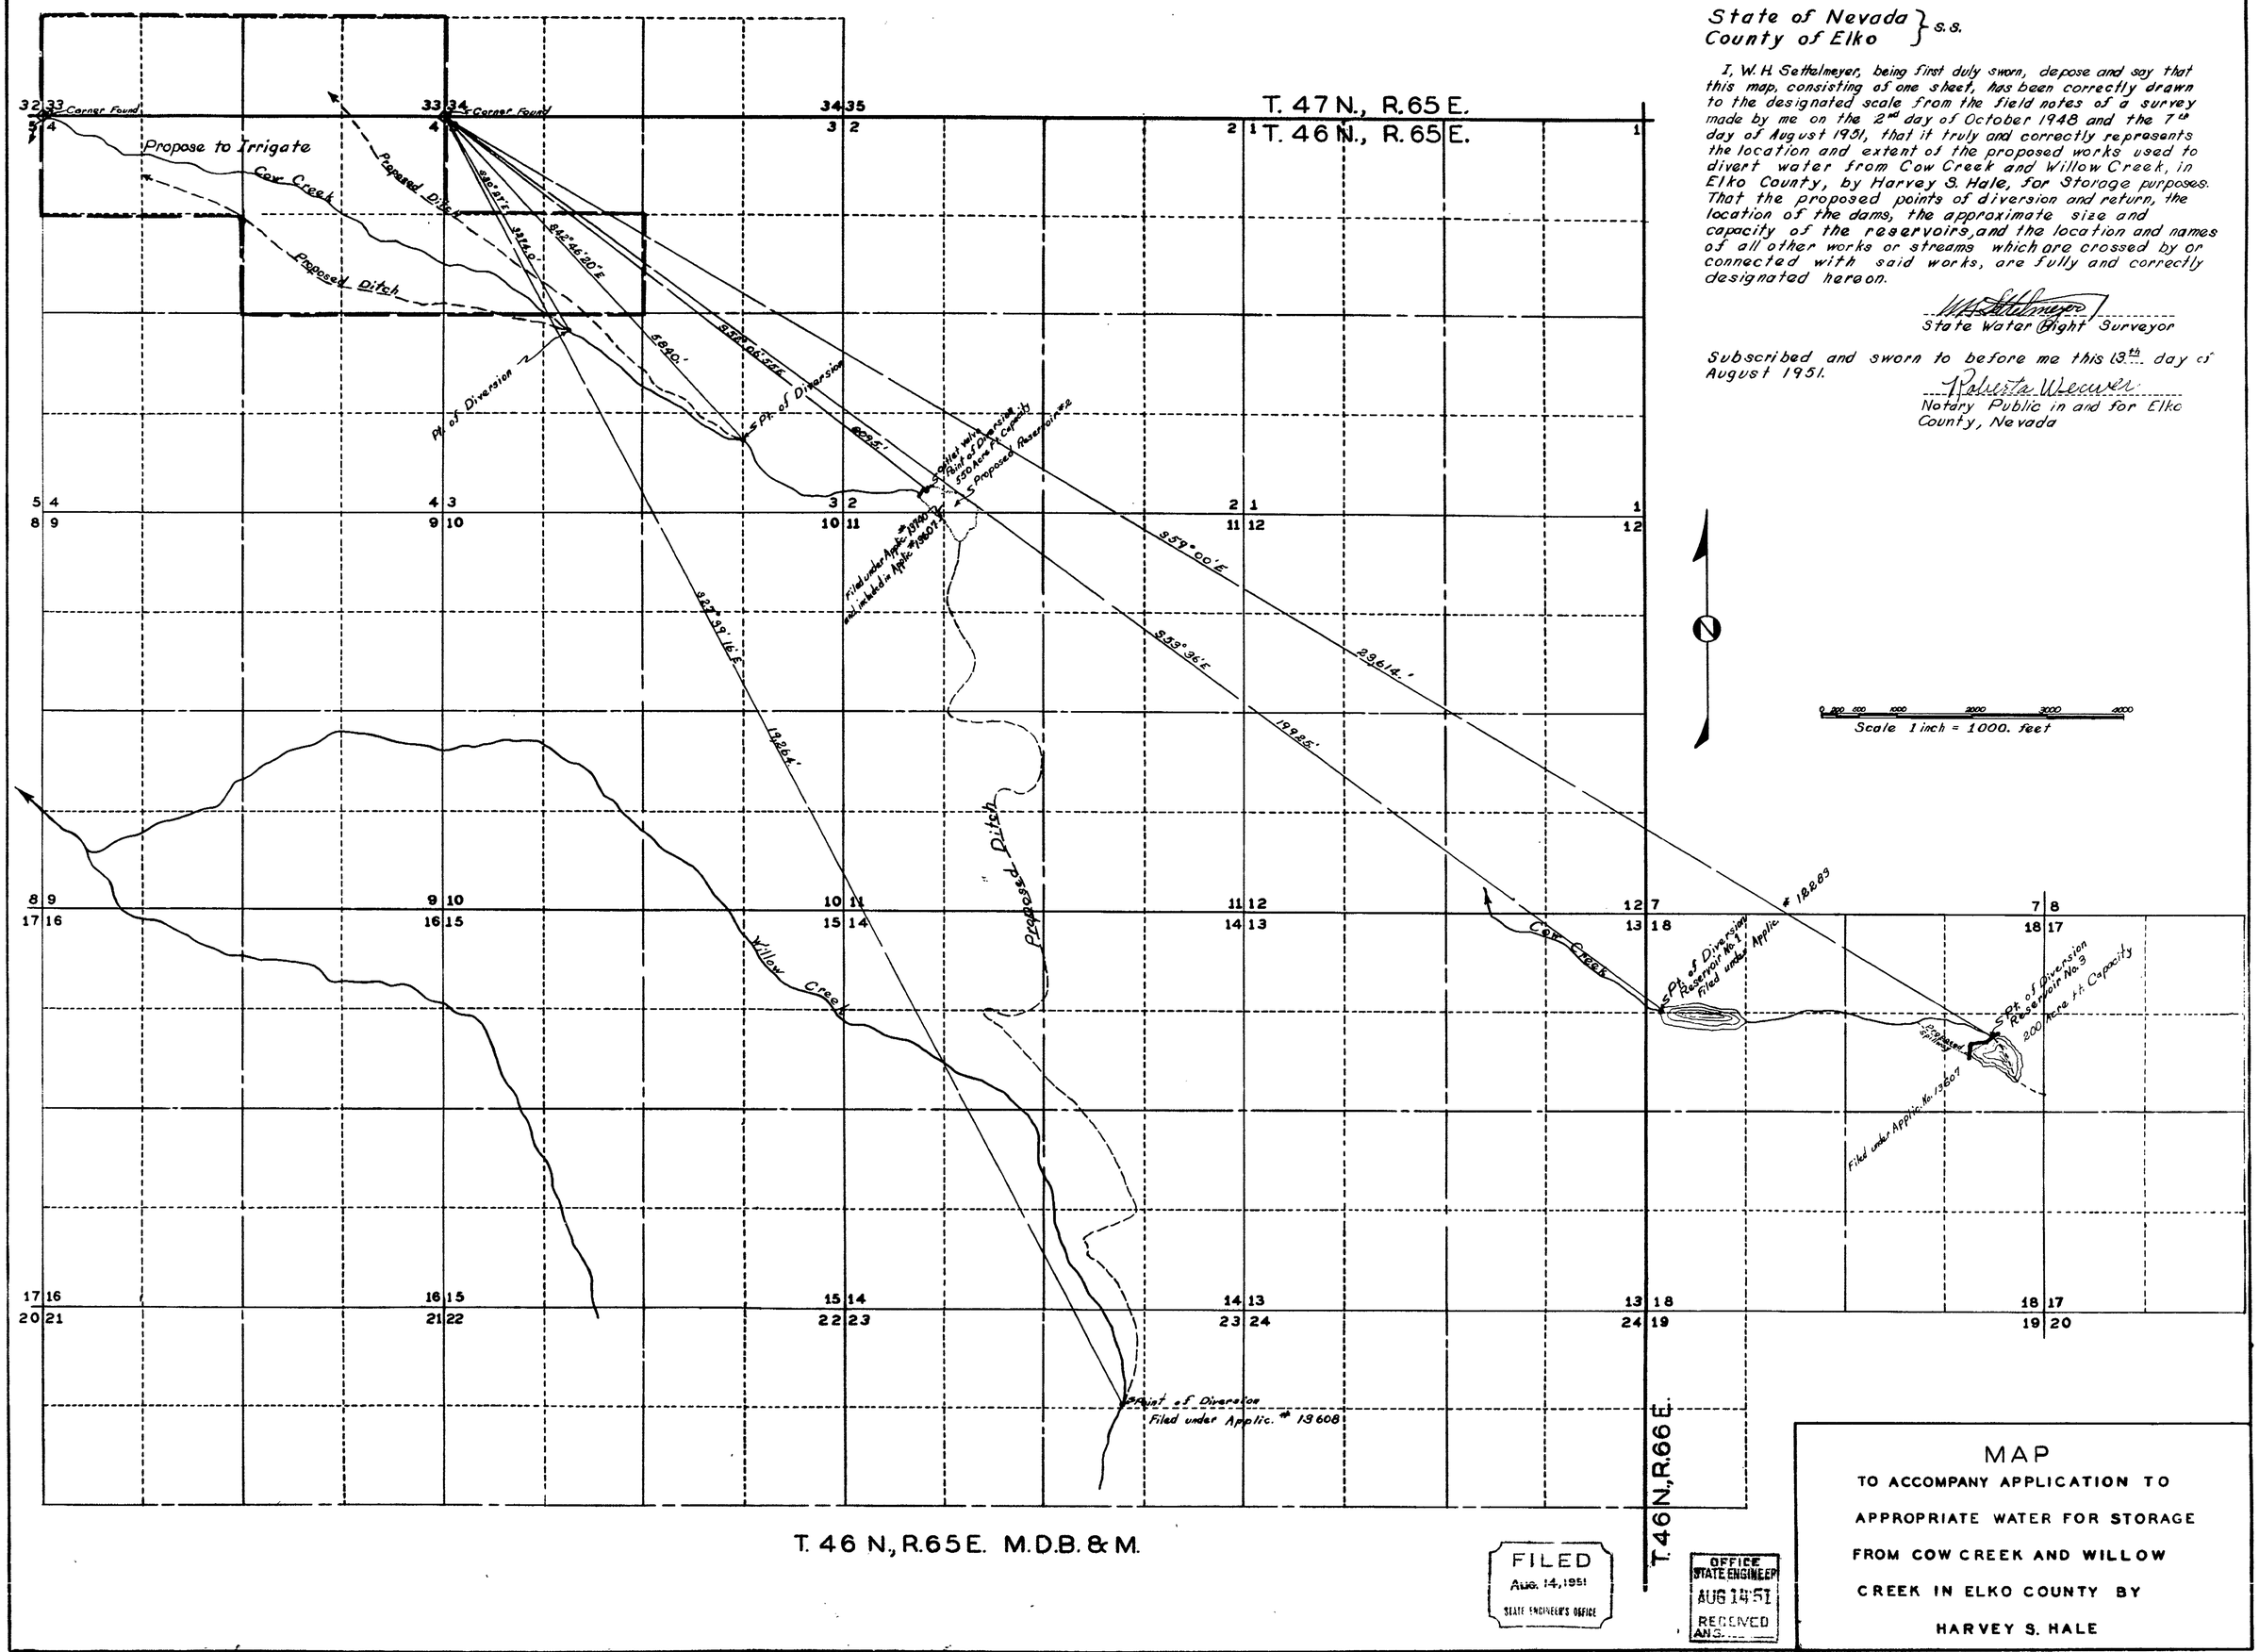

State of Nevada }
County of Elko } S.S.

I, W. H. Settelmeyer, being first duly sworn, depose and say that this map, consisting of one sheet, has been correctly drawn to the designated scale from the field notes of a survey made by me on the 2nd day of October 1948 and the 7th day of August 1951, that it truly and correctly represents the location and extent of the proposed works used to divert water from Cow Creek and Willow Creek, in Elko County, by Harvey S. Hale, for Storage purposes. That the proposed points of diversion and return, the location of the dams, the approximate size and capacity of the reservoirs, and the location and names of all other works or streams which are crossed by or connected with said works, are fully and correctly designated hereon.

W. H. Settelmeyer
State Water Right Surveyor

Subscribed and sworn to before me this 13th day of August 1951.

Roberta Weewer
Notary Public in and for Elko County, Nevada

FILED
Aug. 14, 1951
STATE ENGINEER'S OFFICE

OFFICE STATE ENGINEER
AUG 14 '51
RECEIVED
ANS.

MAP
TO ACCOMPANY APPLICATION TO
APPROPRIATE WATER FOR STORAGE
FROM COW CREEK AND WILLOW
CREEK IN ELKO COUNTY BY
HARVEY S. HALE

13607–13608