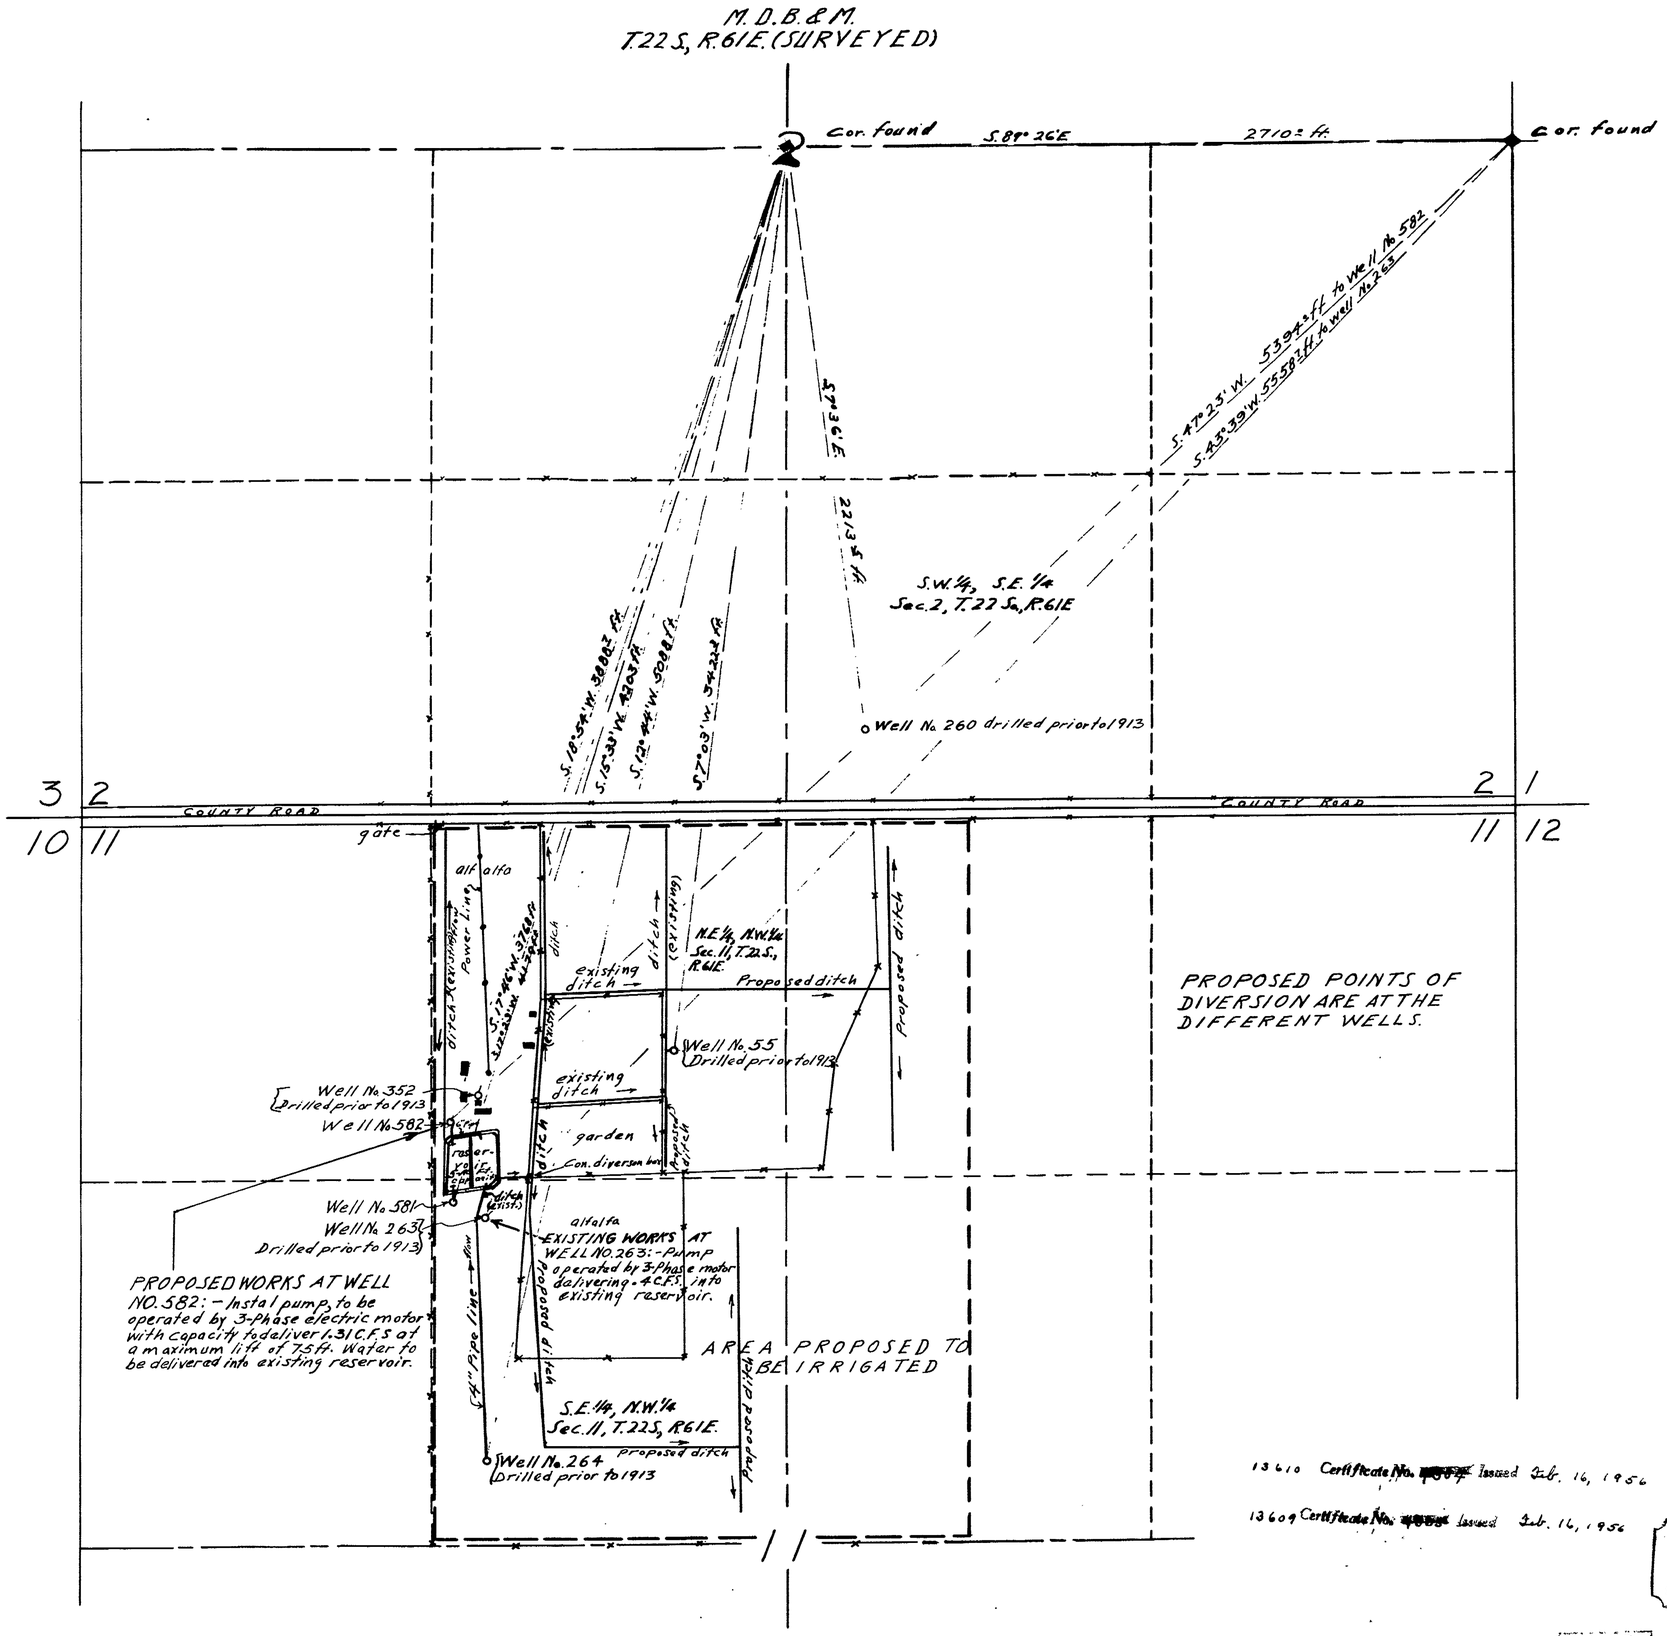

STATE OF NEVADA }
COUNTY OF CLARK } S.S.

I, L.A. Harris, being first duly sworn, depose and say that this map, consisting of one sheet, has been correctly drawn to the designated scale from field notes of a survey made by me between the 12 day of August and the 11 day of November 1950, that it truly and correctly represents the existing and proposed location and extent of works used to divert water from Wells Nos. 263 and 582 in Clark County by Moapa Stake of Church of Jesus Christ of Latter Day Saints, a Corp. Sole, for irrigation purposes. That the proposed points of diversion, the approximate location and size of the diverting channels, all reservoirs or basins, the location and names of all other works which will cross or connect with the existing or proposed works, and the boundary of all lands, showing by 40 acre subdivisions the areas irrigated and proposed to be irrigated, are fully and correctly designated thereon.

L.A. Harris
STATE WATER RIGHT SURVEYOR

Subscribed and sworn to before me this 29th day of December, 1950

Barbara Harris
NOTARY PUBLIC IN AND FOR CLARK COUNTY, NEVADA
Comm. Expires 4-6-53

SCALE: 1 IN = 300 FT.

0 100 200 300 400 500 1000 1500 FT.

13610 Certificate No. [redacted] Issued Feb. 16, 1956

13609 Certificate No. [redacted] Issued Feb. 16, 1956

FILED
MAR. 29, 1951
STATE ENGINEER'S OFFICE

MAP TO ACCOMPANY
APPLICATION
TO APPROPRIATE WATER
FOR
IRRIGATION
BY
MOAPA STAKE OF CHURCH OF JESUS CHRIST OF LATTER DAY SAINTS, A CORP. SOLE.
FROM
WELLS NOS. 263 & 582

13609-13610