STATE OF NEVADA }
County of White Pine } SS.

I, Robert W. Millard, being first duly sworn, depose and say that this map, consisting of one sheet, has been correctly drawn to the designated scale from field notes of a survey made by me between the 4th and 6th days of December, 1950; that it truly and correctly represents the proposed location and extent of the works used to divert water from MINOLETTI SPRING CHANNEL in White Pine County by MARTHA S. GOICOECHEA for irrigation purposes. That the proposed point of diversion, the approximate location and size of the diverting channel, all reservoirs or basins, the location and names of all other works that will cross or connect with the proposed works, and the boundary of all lands showing by 40-acre sub-divisions the areas proposed to be irrigated are fully and correctly designated thereon.

R. W. Millard
State Water Right Surveyor.

Subscribed and sworn to before me this 13th day of January, 1951.

F. W. Millard
Notary Public in and for White Pine County, Nevada.
My Commission expires December 22, 1953.

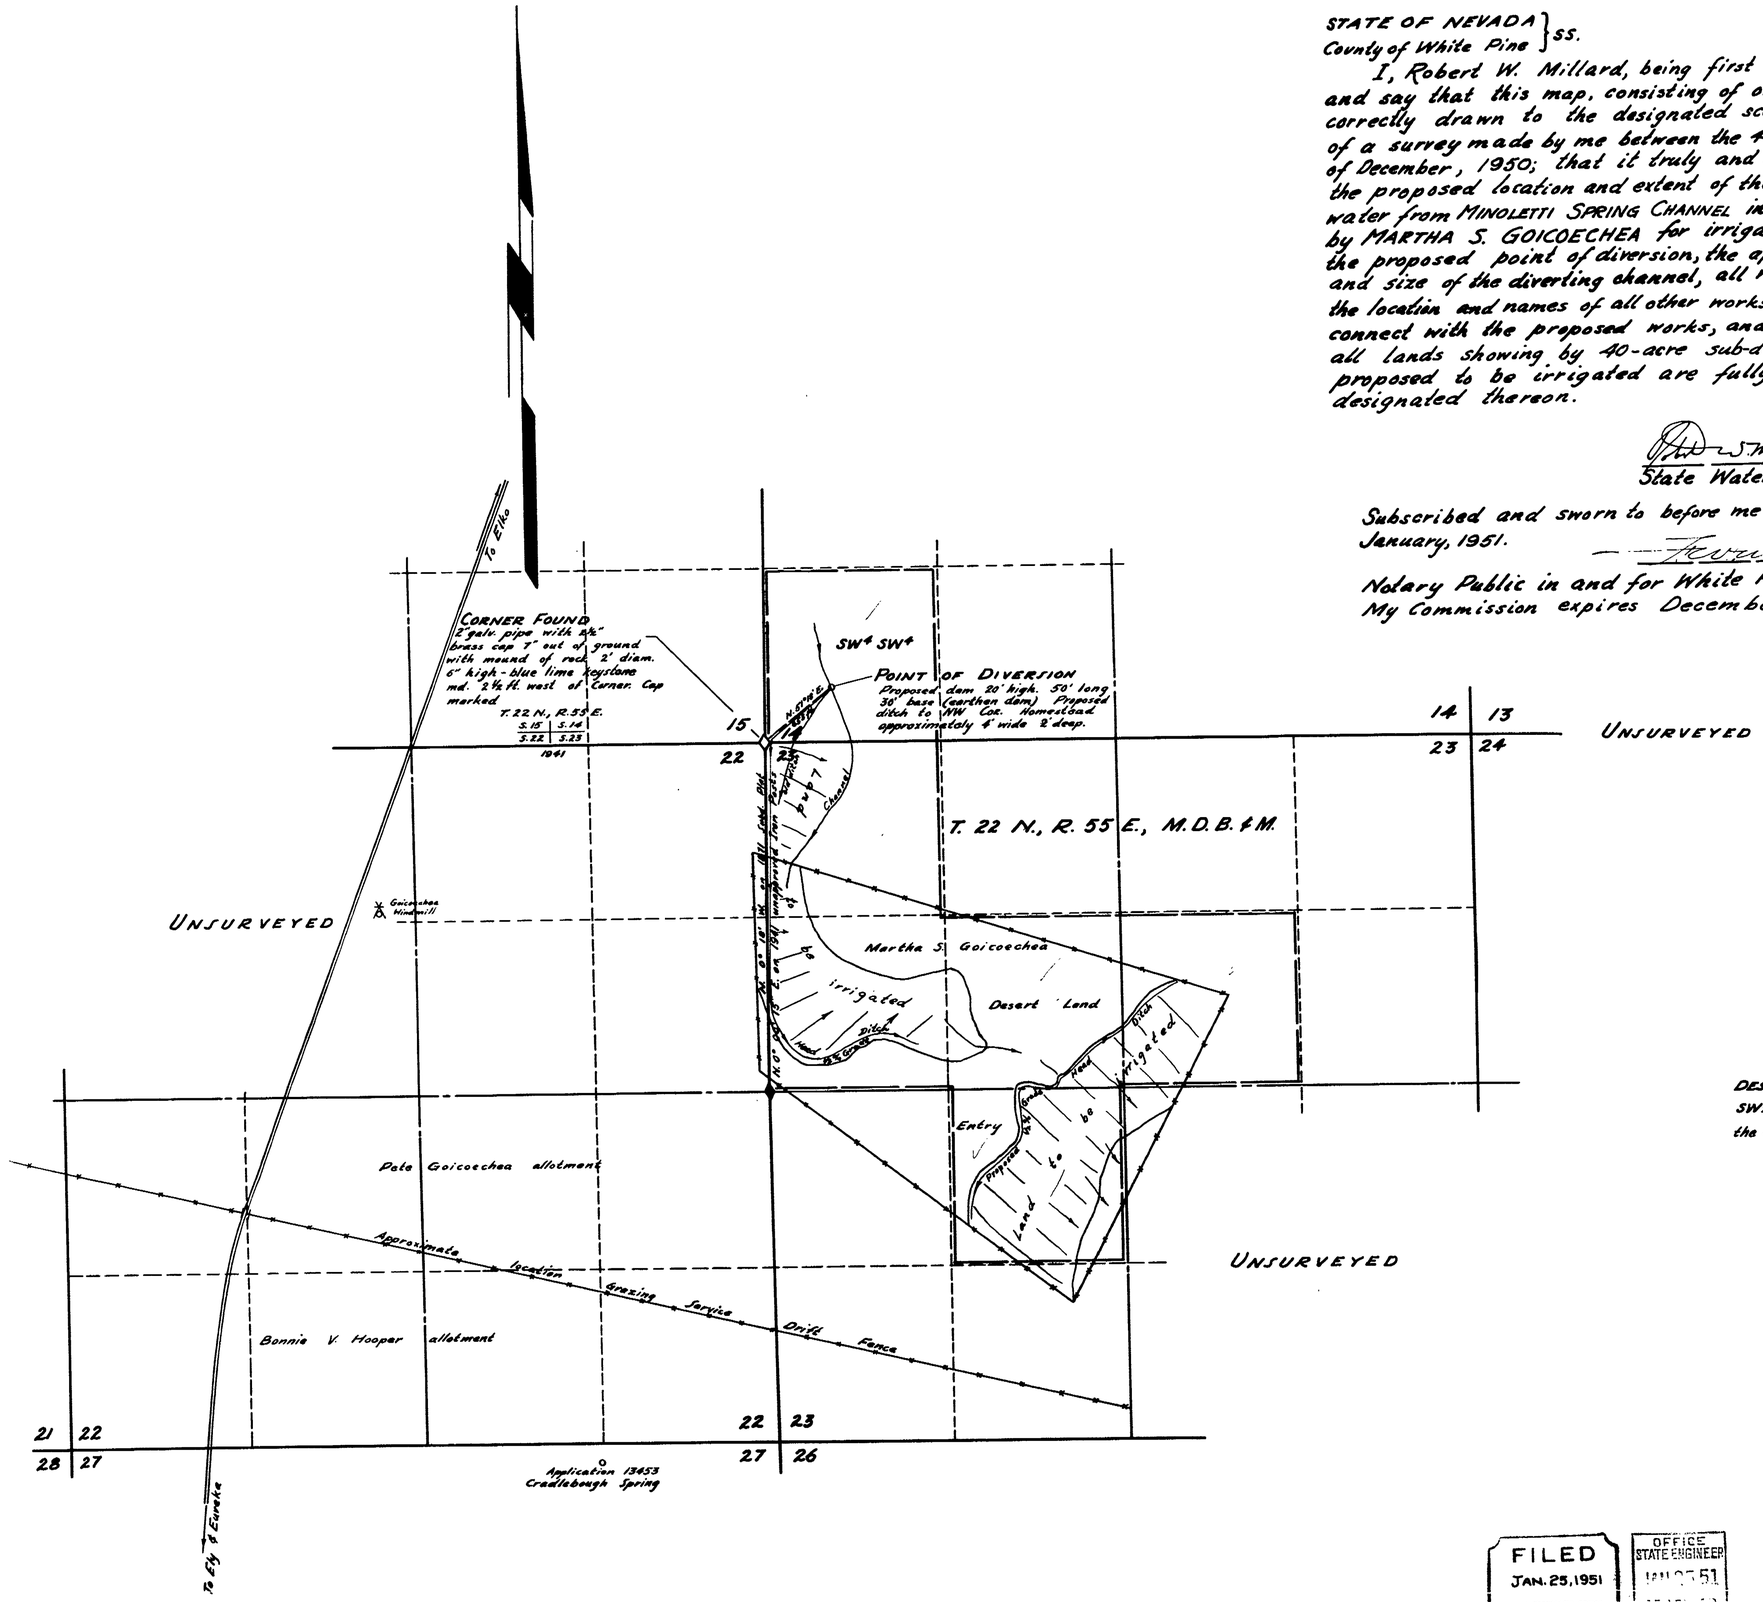

DESCRIPTION DESERT LAND ENTRY:
SW¼ SW¼ Section 14; W½ NW¼, SE¼ NW¼, NE¼ SW¼ and the SW¼ NE¼, Section 23; T. 22 N., R. 55 E., M.D.B. & M.

0 600 1200 1800 2400
SCALE ~ 1 IN = 600 FT.

FILED
JAN. 25, 1951
STATE ENGINEER'S OFFICE

OFFICE
STATE ENGINEER
JAN 25 51
RECEIVED
APPROVED

MAP TO ACCOMPANY APPLICATION
TO APPROPRIATE WATER
FOR IRRIGATION
BY MARTHA S. GOICOECHEA
FROM MINOLETTI SPRING CHANNEL
SURVEYED DECEMBER 5, 1950
BY - F.W. MILLARD & SON
ELY, NEVADA

13611