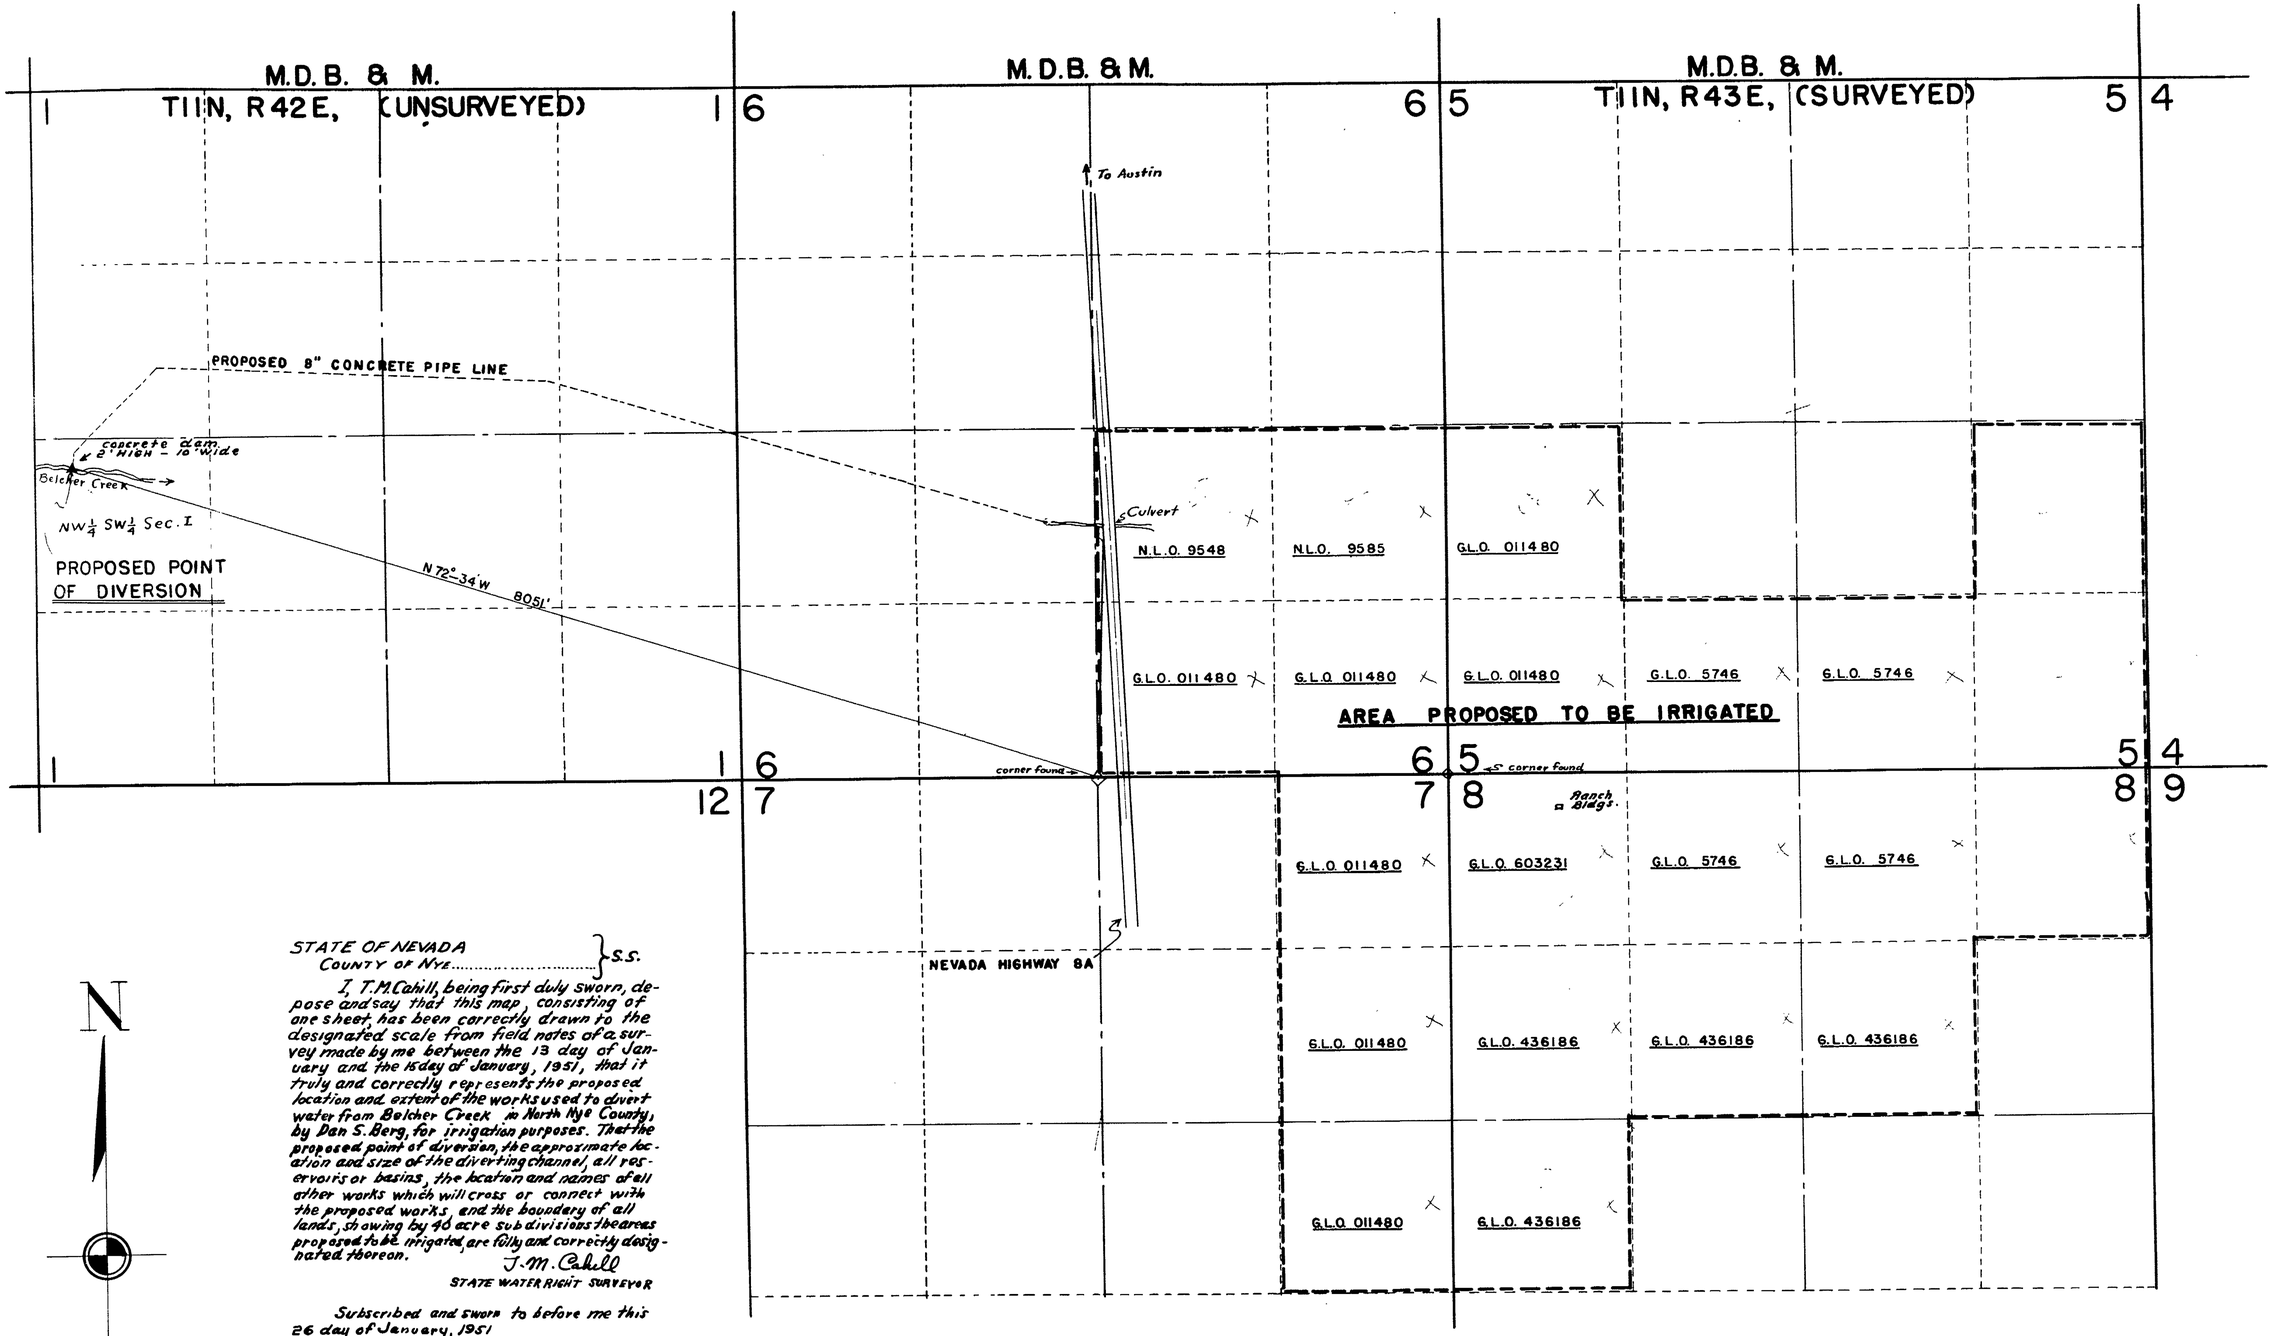

STATE OF NEVADA
COUNTY OF NYE ..... } S.S.

I, T.M. Cahill, being first duly sworn, depose and say that this map, consisting of one sheet, has been correctly drawn to the designated scale from field notes of a survey made by me between the 13 day of January and the 15 day of January, 1951, that it truly and correctly represents the proposed location and extent of the works used to divert water from Belcher Creek in North Nye County, by Dan S. Berg, for irrigation purposes. That the proposed point of diversion, the approximate location and size of the diverting channel, all reservoirs or basins, the location and names of all other works which will cross or connect with the proposed works, and the boundary of all lands, showing by 40 acre subdivisions the areas proposed to be irrigated, are fully and correctly designated thereon.

T.M. Cahill
STATE WATER RIGHT SURVEYOR

Subscribed and sworn to before me this 26 day of January, 1951

Lucile A. Berg
NOTARY PUBLIC IN AND FOR
NYE COUNTY, NEVADA.

SCALE—1 IN. = 600 FT.

0 200 400 600 800 1000 2000 3000 FEET

13612

FILED
JAN. 26, 1951
STATE ENGINEER'S OFFICE

MAP TO ACCOMPANY
APPLICATION
TO APPROPRIATE WATER
FOR
IRRIGATION
BY
DAN S. BERG
FROM
BELCHER CREEK

15272-13612