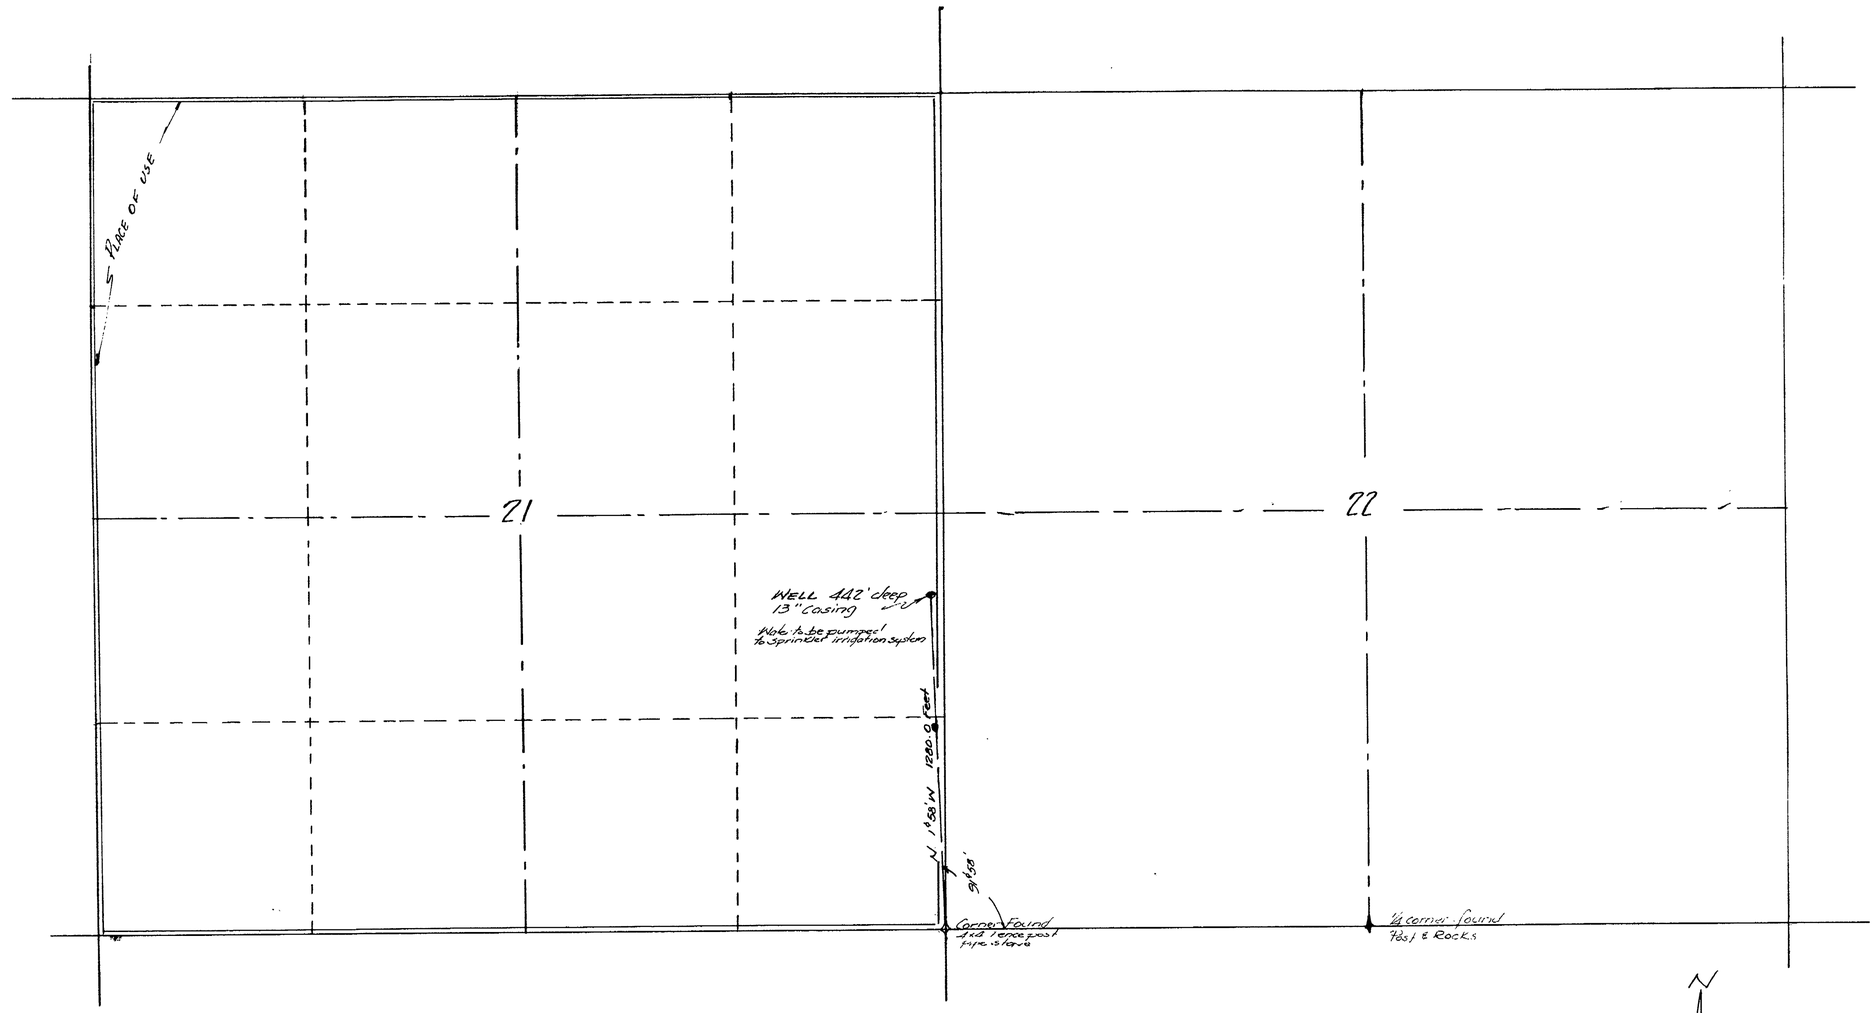

T. 29 N., R. 33 E. M.D.B.&M.

SCALE 1" - 500'

STATE OF NEVADA }
COUNTY OF PERSHING }

I, Robert S. Leighton, being first duly sworn, depose and say that this map has been correctly drawn to the designated scale from field notes of a survey made under my supervision and direction on April 6, 1951; that it truly and correctly represents the location and extent of proposed works used to divert water from an underground source in Pershing County by O.L. & T.G. Sheppard for irrigation and domestic purposes.

Robert S. Leighton
STATE WATER RIGHT SURVEYOR

Subscribed and sworn before me this 19 day of May, 1951

Mary Helen Maurer
NOTARY PUBLIC IN AND FOR PERSHING COUNTY, NEVADA.

FILED
MAY 21, 1951
STATE ENGINEER'S OFFICE

MAP TO ACCOMPANY APPLICATION TO APPROPRIATE WATER FOR IRRIGATION AND DOMESTIC PURPOSES BY O.L. & T.G. SHEPPARD FROM AN UNDERGROUND SOURCE.

13627