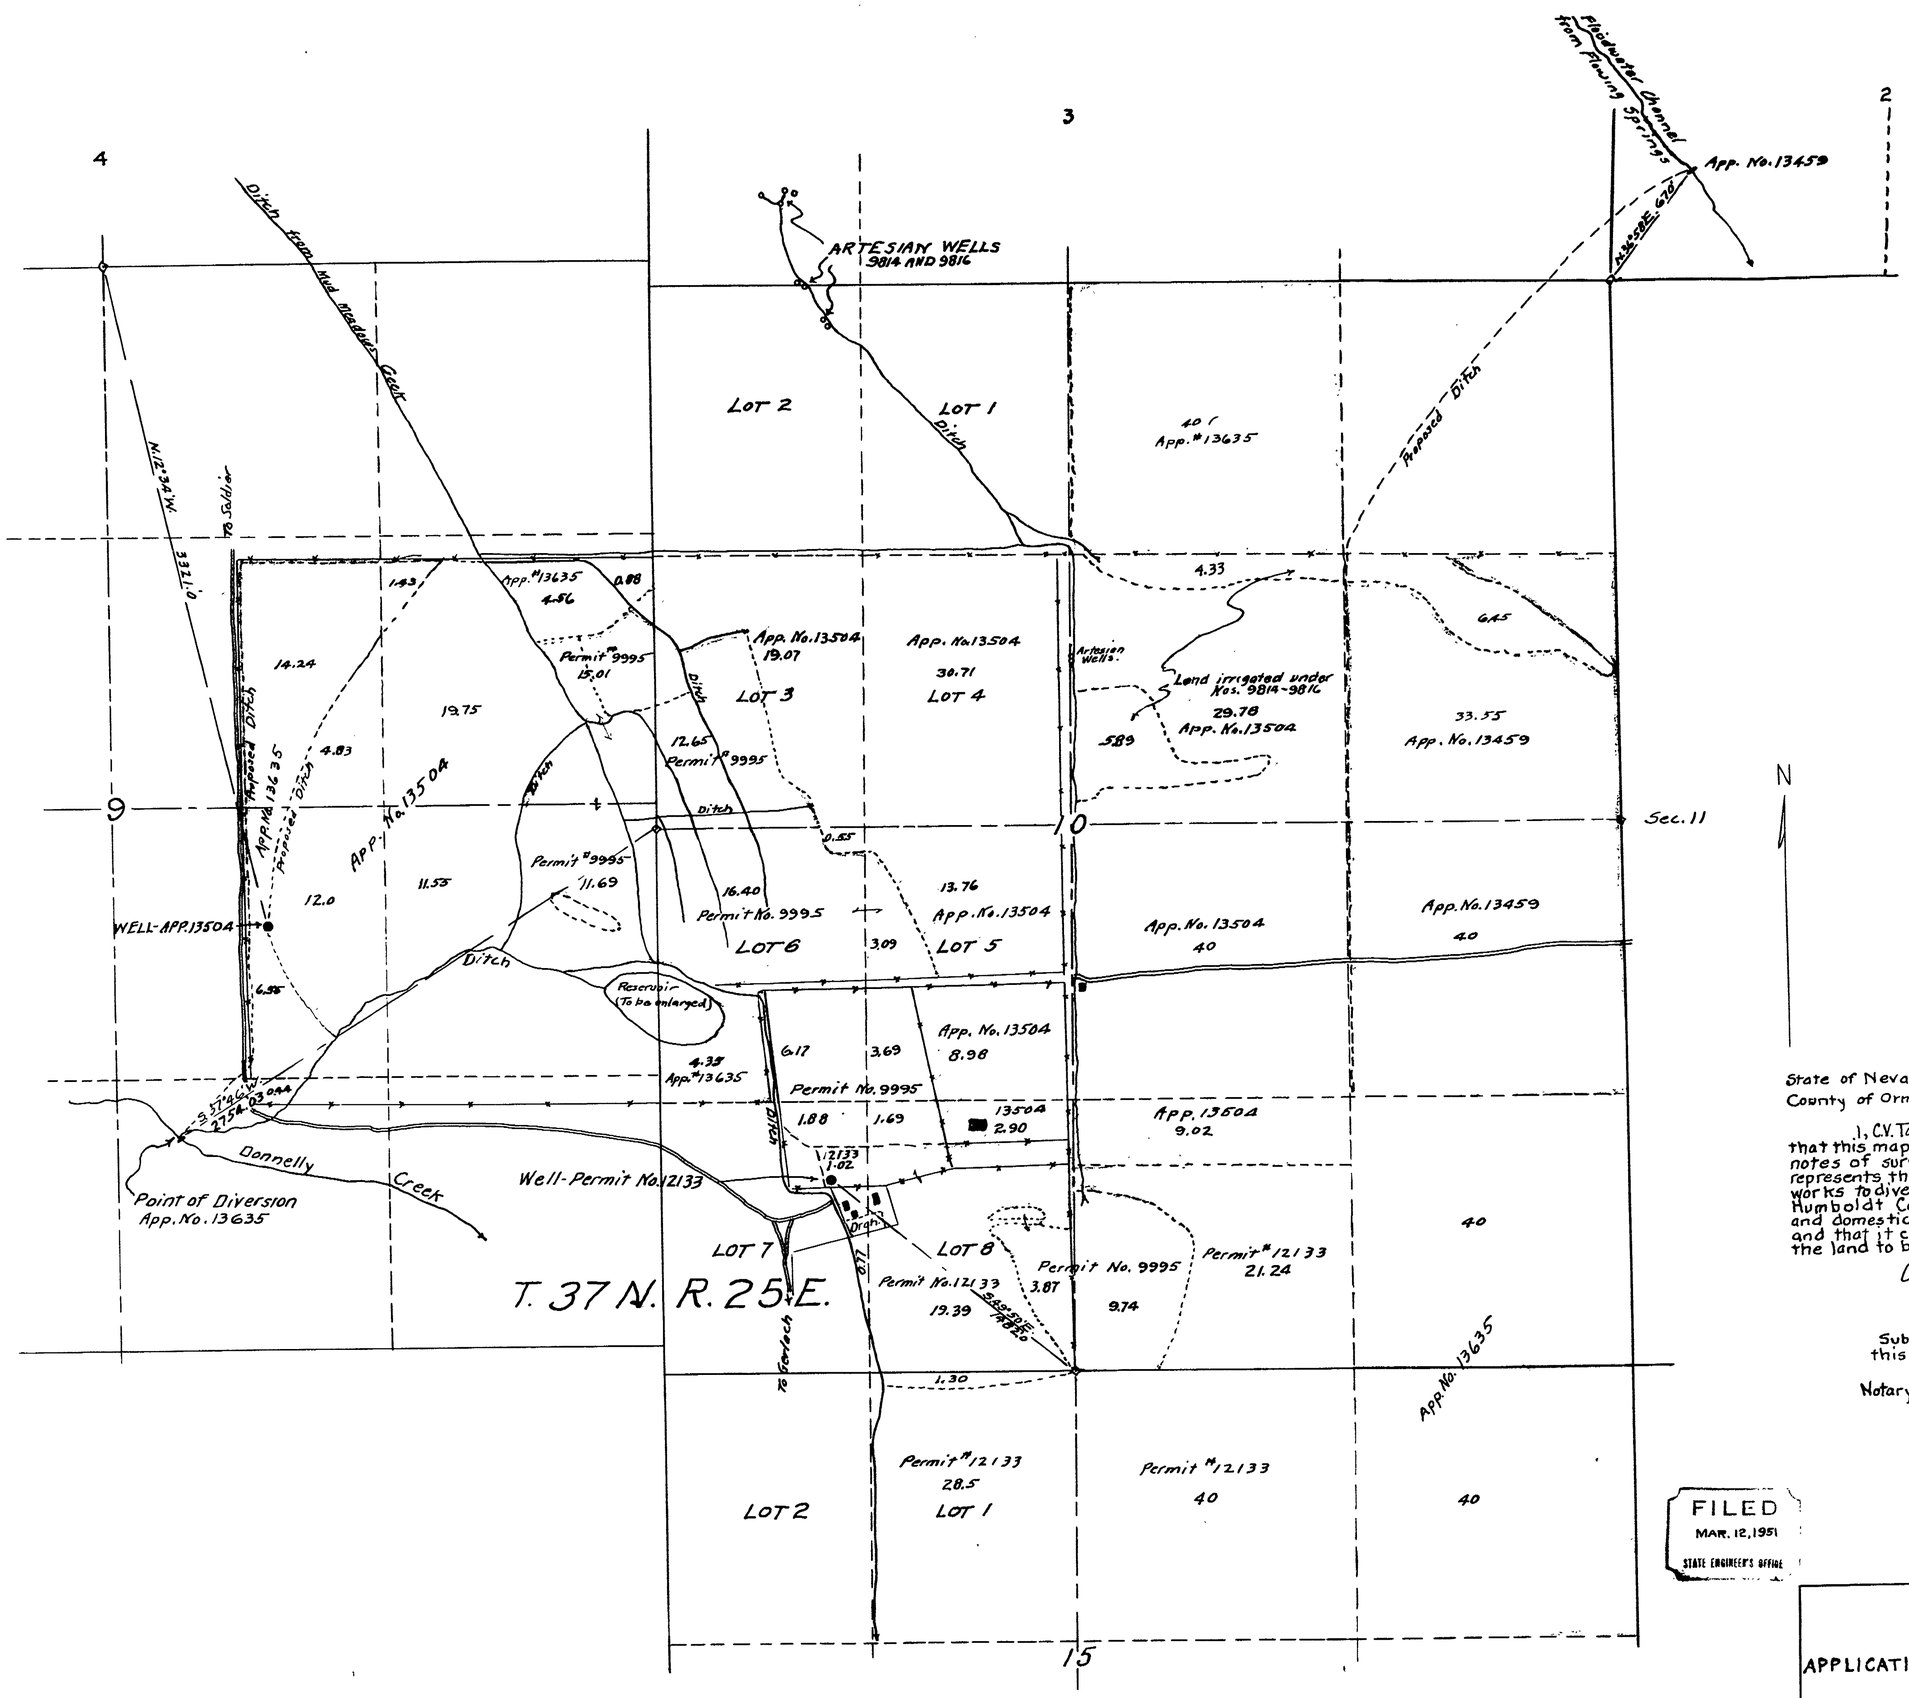

State of Nevada }
County of Ormsby } SS.

I, C.V. Taylor, being duly sworn, depose and say that this map has been correctly drawn from the field notes of surveys made by me; that it correctly represents the location and extent of the proposed works to divert water from Donnelly Creek in Humboldt County by Parman Brothers for irrigation and domestic purposes under Application No. 13635 and that it correctly shows the point of diversion and the land to be irrigated.

C.V. Taylor, State Water Right Surveyor.

Subscribed and sworn to before me this 18th day of March, 1951

C.E. Shier

Notary Public in and for Ormsby County, Nevada

My Commission Expires July 6, 1953

FILED
MAR. 12, 1951
STATE ENGINEER'S OFFICE

SCALE: 1 IN. = 400 FT.

MAP
TO ACCOMPANY
APPLICATION NO. 13635 TO APPROPRIATE WATER
FOR IRRIGATION
FROM DONNELLY CREEK, HUMBOLDT CO., NEVADA
BY PARMAN BROTHERS

Taylor & Curran, Eng'rs, Reno, Nevada.

13635