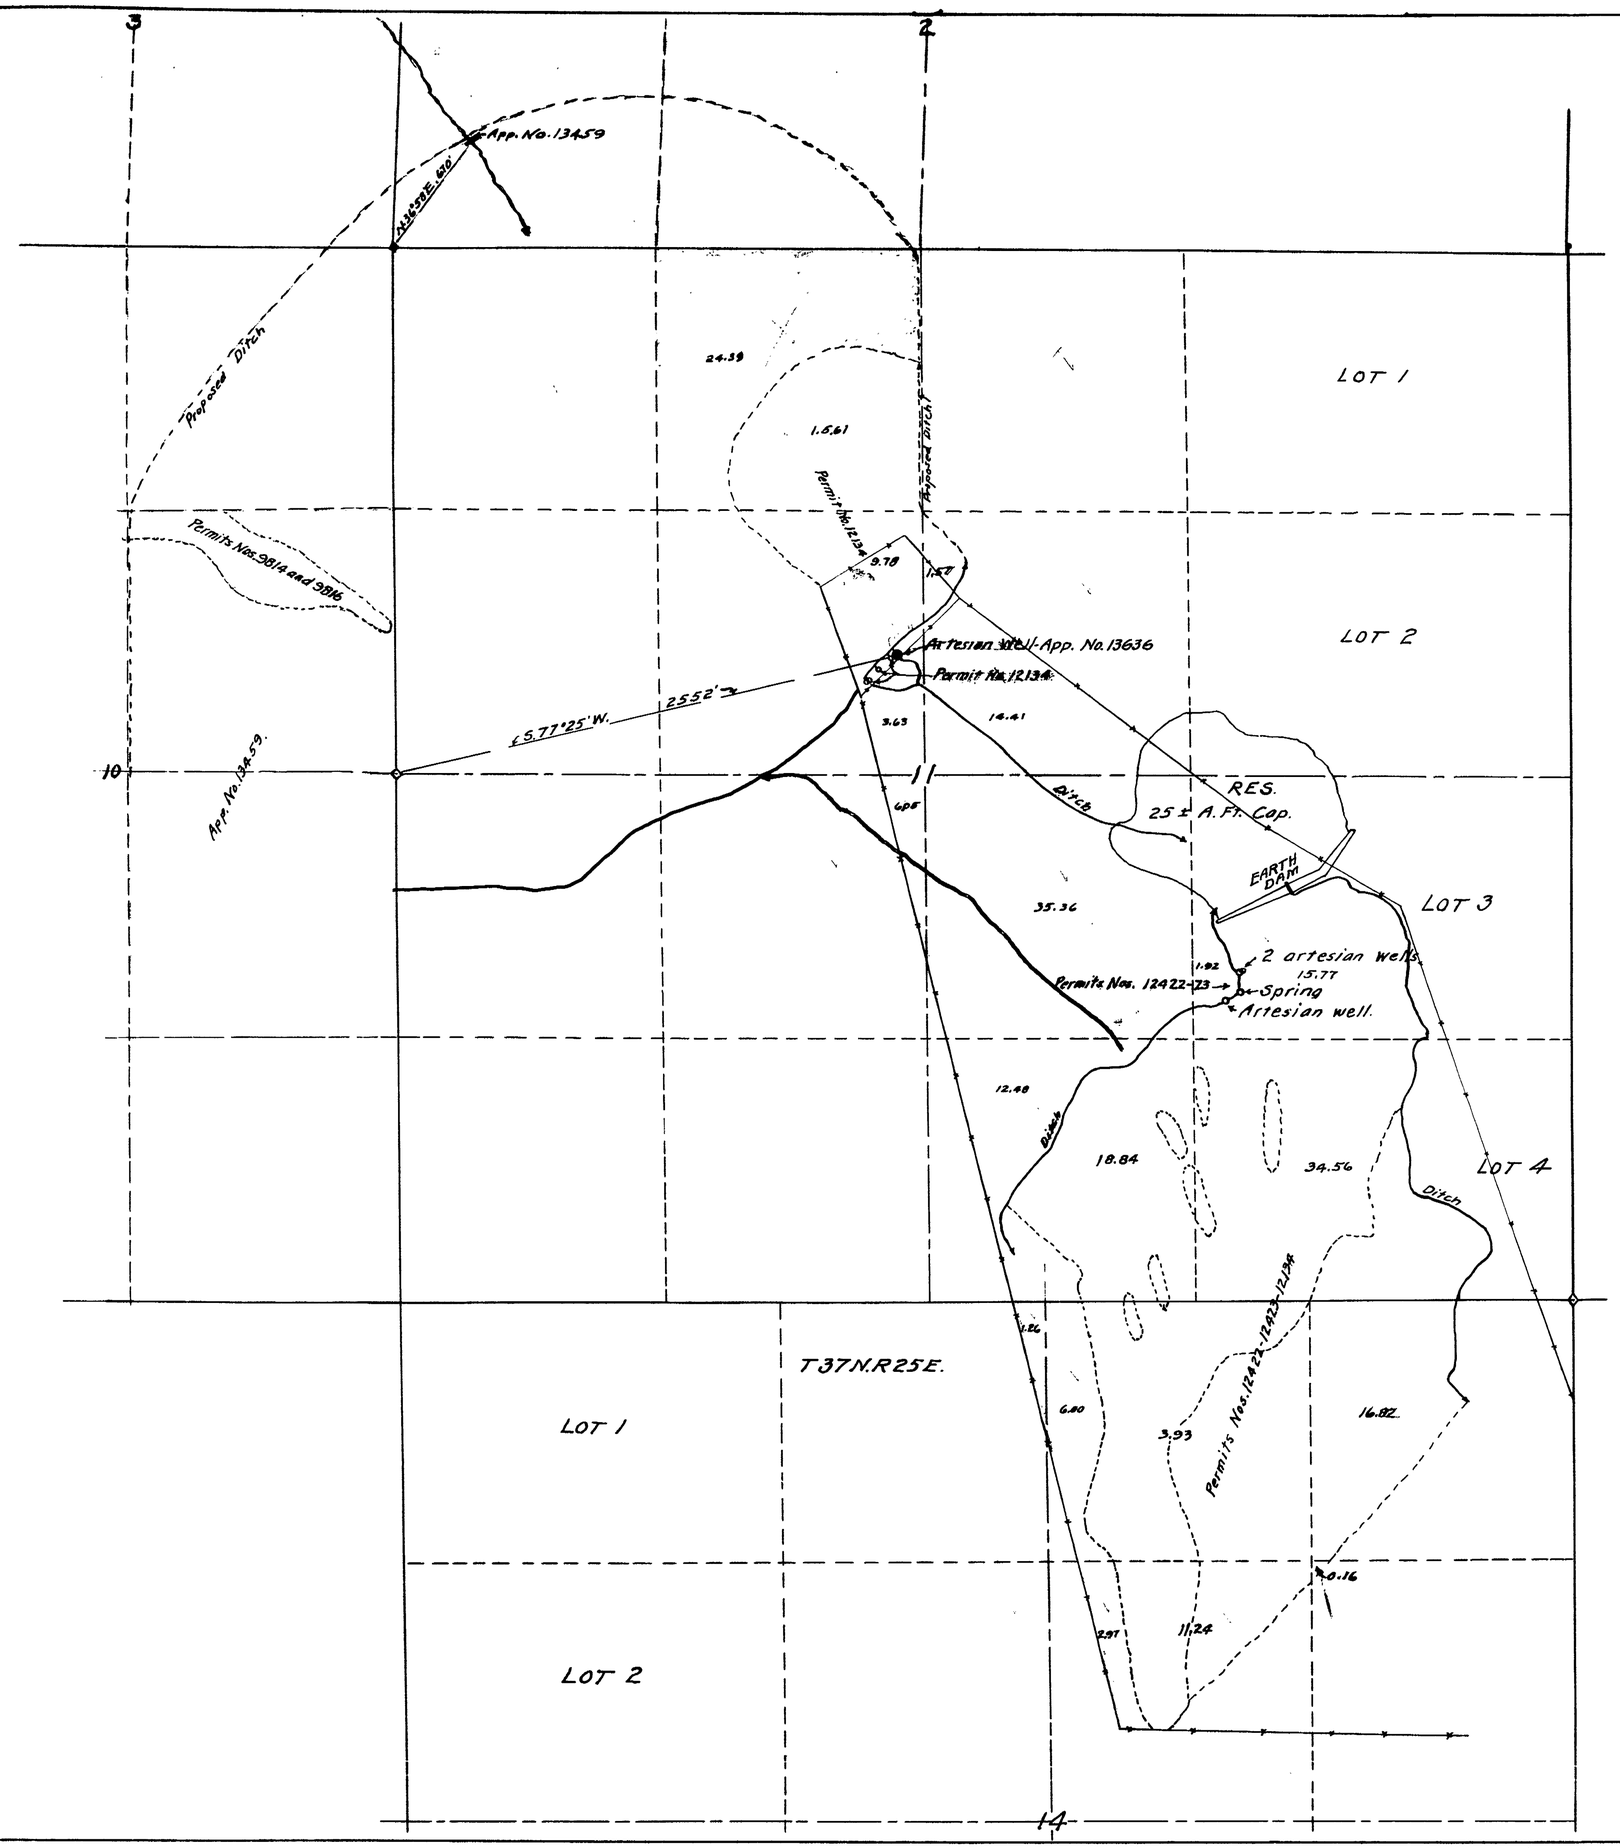

State of Nevada }
County of Ormsby } SS.

I, C.V. Taylor, being duly sworn, depose and say that this map has been correctly drawn from the field notes of surveys made by me; that it correctly represents the location and extent of the proposed works to divert water from an artesian well in Humboldt County by Parman Brothers for irrigation and domestic purposes under Appliation No. 13636, and that it correctly shows the point of diversion and the land to be irrigated.

C.V. Taylor, State Water-Right Surveyor.

Subscribed and sworn to before me this 12th day of March, 1951

C.E. Shively

Notary Public in and for Ormsby County, Nevada.

My Commission Expires July 6, 1953

FILED
MAR. 12, 1951
STATE ENGINEER'S OFFICE

SCALE: 1 IN. = 400 FT.

MAP
TO ACCOMPANY
APPLICATION NO. 13636 TO APPROPRIATE WATER
FOR IRRIGATION
FROM ARTESIAN WELL, HUMBOLDT CO., NEVADA
BY PARMAN BROTHERS

Taylor & Curran, Engrs, Reno, Nevada.

19115 13636 File under