T. 21 S., R. 61 E., M.D.B.&M.

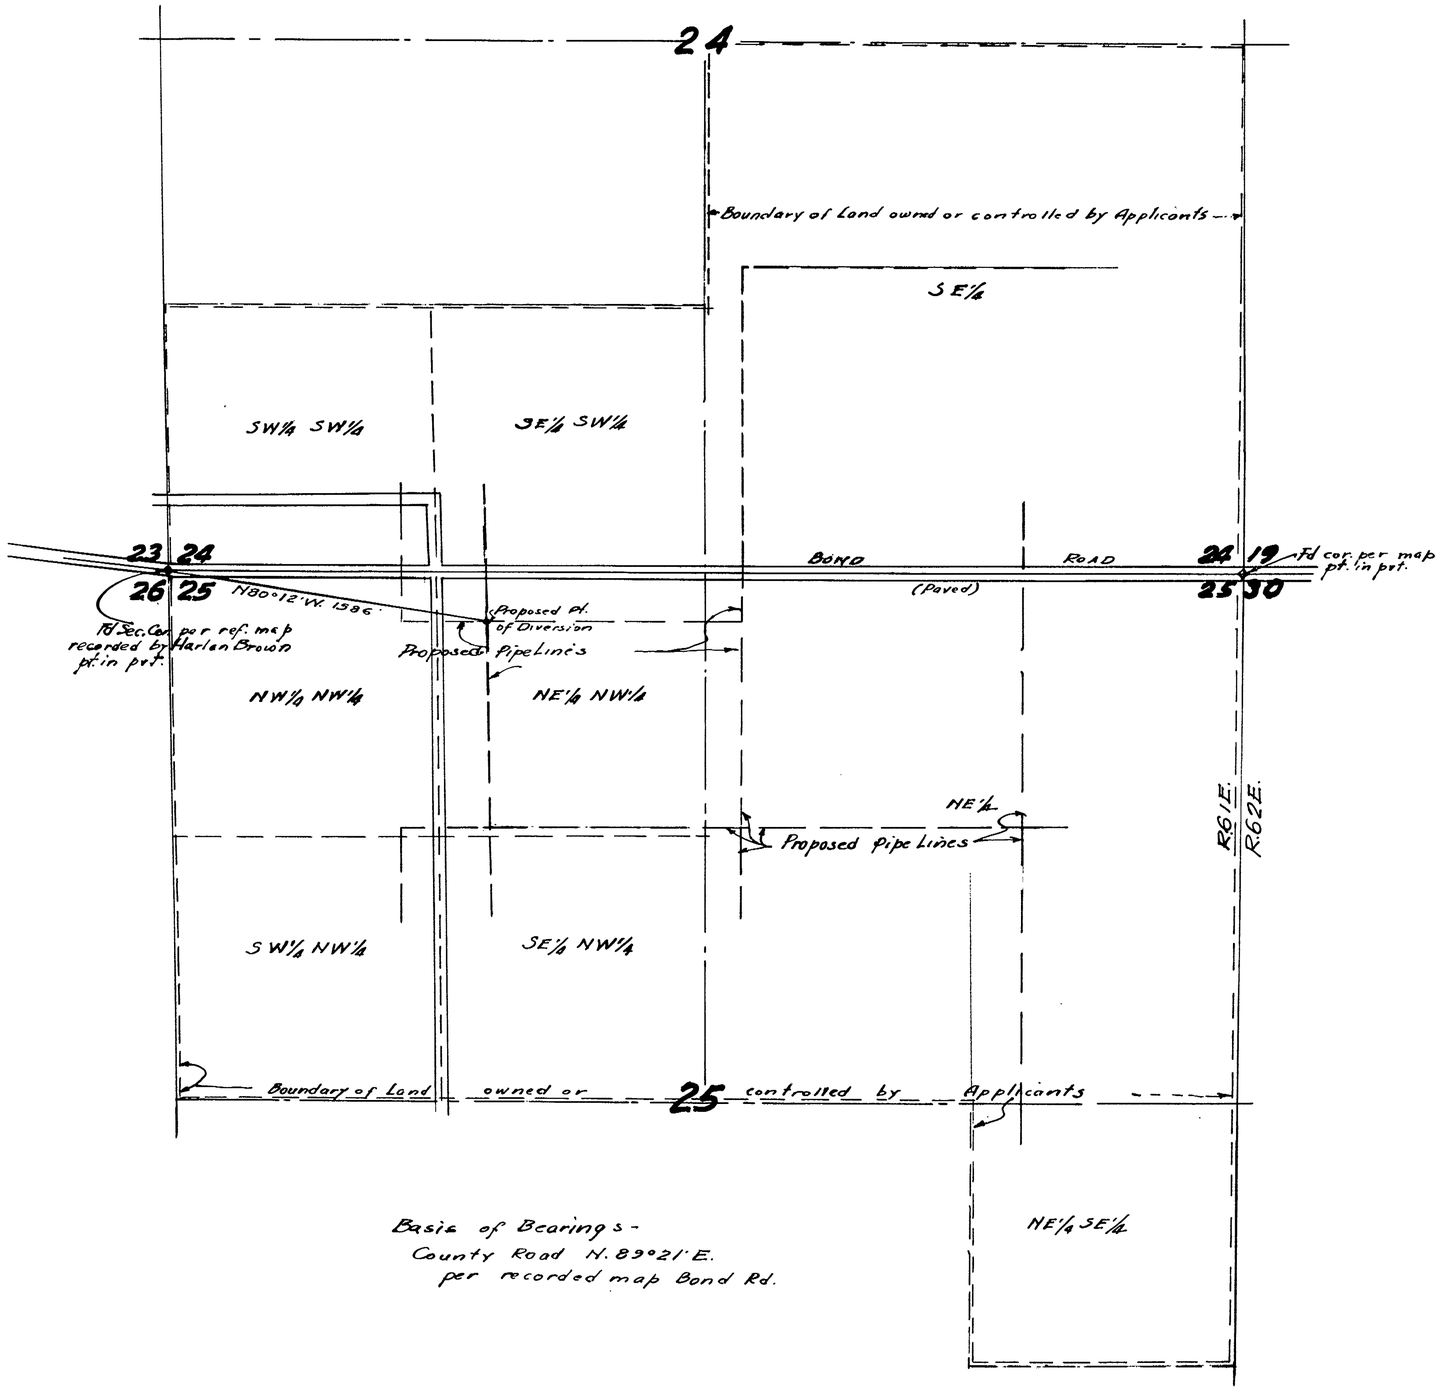

Basis of Bearings -
County Road N. 89°21' E.
per recorded map Bond Rd.

STATE OF NEVADA } ss.
County of Clark

I, C. D. BAKER, being first duly sworn, depose and say that this map, consisting of one sheet, has been correctly drawn to the designated scale from field notes of a survey made by me on the 8th day of February, 1951; that it truly and correctly represents the proposed location and extent of the works to divert water from LAS VEGAS ARTESIAN BASIN in CLARK COUNTY, by GROVER HILLYGUS, HARRY E. HAZARD & C. D. BAKER for irrigation and domestic use That the proposed point of diversion, approximate size and location of diverting channel or other conduit, place and manner of use, and the location and names of all other works or streams which are crossed by or connected with said works, are fully and correctly designated thereon.

C. D. Baker
STATE WATER ENGINEER
50 RYE BLDG.

Subscribed and sworn to before me this 16 day of February, 1951.

My commission expires

Louise Fitzhow
NOTARY PUBLIC IN AND FOR
~~CLARK~~ Washoe COUNTY, NEVADA

SCALE: 1 IN. = 400 FT.

40 200 0 400 800 1200

FILED
FEB. 15, 1951
STATE ENGINEER'S OFFICE

OFFICE STATE ENGINEER FEB 15 1951

Certificate No. 4951 Issued 12/31/59

MAP TO ACCOMPANY
APPLICATION
TO APPROPRIATE WATER FOR
IRRIGATION & DOMESTIC USE
BY
HILLYGUS, HAZARD & BAKER
FROM
LAS VEGAS ARTESIAN BASIN

13637