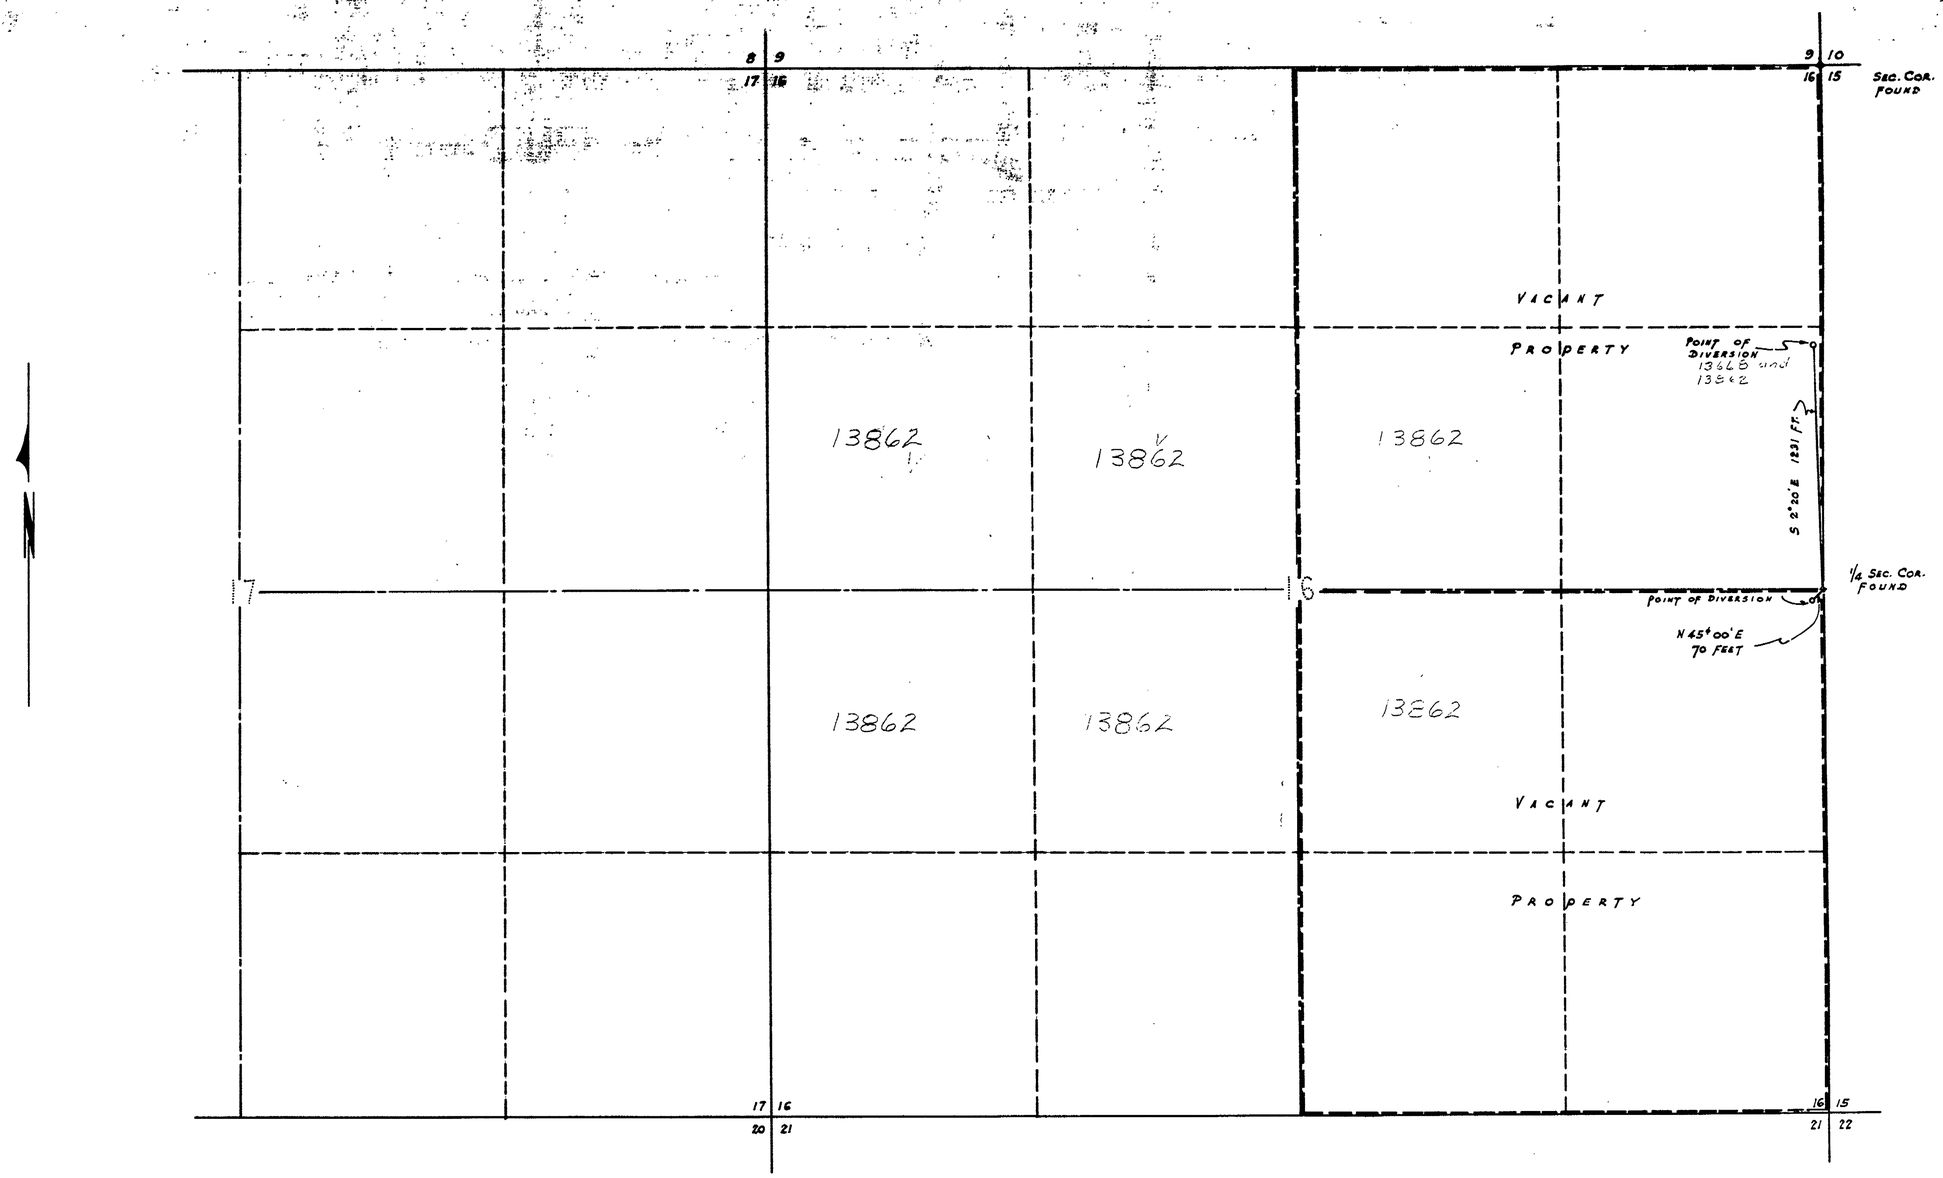

SEC. 16 & POR. SEC. 17, T 21 S, R 54 E, MD.B&M.

STATE OF NEVADA } SS.
COUNTY OF CLARK }

I, JACK ASHER, BEING FIRST DULY SWORN, DEPOSE AND SAY THAT THIS MAP CONSISTING OF ONE SHEET, HAS BEEN CORRECTLY DRAWN TO THE DESIGNATED SCALE FROM FIELD NOTES OF A SURVEY MADE BY ME ON THE 30TH DAY OF MARCH. 1951. THAT IT TRULY AND CORRECTLY REPRESENTS THE PROPOSED LOCATION AND EXTENT OF THE WORKS USED TO DIVERT WATER FROM PAHRUMP VALLEY BASIN IN NYE COUNTY, BY: E. S. BOWMAN FOR IRRIGATION & DOMESTIC PURPOSES. THAT THE PROPOSED POINT OF DIVERSION THE APPROXIMATE LOCATION OF THE DIVERTING CHANNEL, AND THE BOUNDARY OF ALL LAND SHOWN BY 40-ACRE SUBDIVISIONS BEING THE AREA PROPOSED TO BE THE PLACE OF USE, ARE FULLY AND CORRECTLY DESIGNATED THEREON.

Jack Asher
STATE WATER-RIGHT SURVEYOR

SUBSCRIBED AND SWORN TO BEFORE ME THIS 31ST DAY OF MARCH 1951.

NOTARY PUBLIC IN AND FOR CLARK COUNTY, NEV.

MY COMMISSION EXPIRES: Norris A. Campbell

FILED
APR. 3, 1951
STATE ENGINEER'S OFFICE

OFFICE STATE ENGINEER APR 3 1951 RECEIVED

OFFICE STATE ENGINEER RECEIVED

0 400 800 1200 1600 2000
SCALE IN FEET

MAP TO ACCOMPANY
APPLICATION TO APPROPRIATE WATER
BY
E. S. BOWMAN
FOR
IRRIGATION & DOMESTIC USE
FROM
PAHRUMP VALLEY
NYE COUNTY NEVADA

JACK ASHER
P.O. BOX 1288, LAS VEGAS, NEV.

13862 PLACE IN 13667-13668