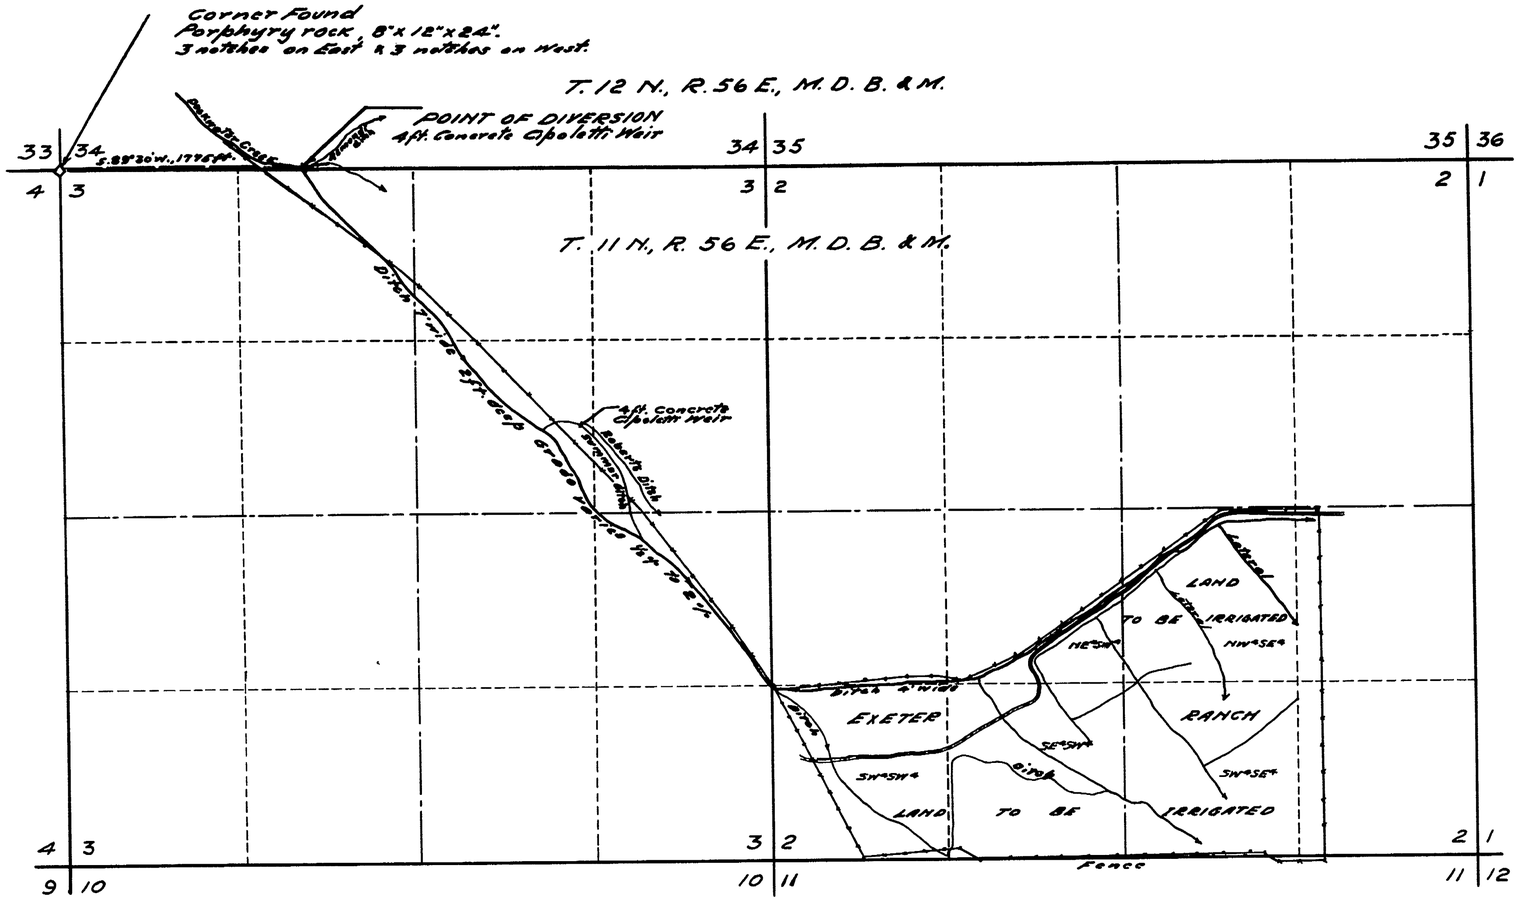

STATE OF NEVADA }
County of White Pine } ss.

I, Robert W. Millard, being first duly sworn, depose and say that this map, consisting of one sheet, has been correctly drawn to the designated scale from field notes of a survey made by me between the 12th and 14th days of September, 1951; that it truly and correctly represents the proposed location and extent of the works used to divert water from DUCKWATER CREEK in Nye County by ZELMA T. and HAZEN EXETER for irrigation purposes. That the proposed point of diversion, the approximate location and size of the diverting channel, all reservoirs or basins, the location and names of all other works which will cross or connect with the proposed works, and the boundary of all lands, showing by 40-acre subdivisions the areas proposed to be irrigated, are fully and correctly designated thereon.

R. W. Millard
State Water Right Surveyor.

Subscribed and sworn to before me this 13th day of October, 1951.

F. W. Millard
Notary Public in and for White Pine County, Nevada.

My commission expires Dec. 22, 1953.

0 500' 1000' 2000'
SCALE 1-IN. = 600 FT.

FILED
Oct. 18, 1951
STATE ENGINEER'S OFFICE

OFFICE
STATE ENGINEER
OCT 18 51
RECEIVED
ANS

MAP TO ACCOMPANY APPLICATION TO APPROPRIATE WATER FOR IRRIGATION
BY
ZELMA T. and HAZEN EXETER
FROM
DUCKWATER CREEK
SURVEYED SEPT. 13, 1951.
BY F. W. MILLARD & SON. ELY, NEVADA.

13671