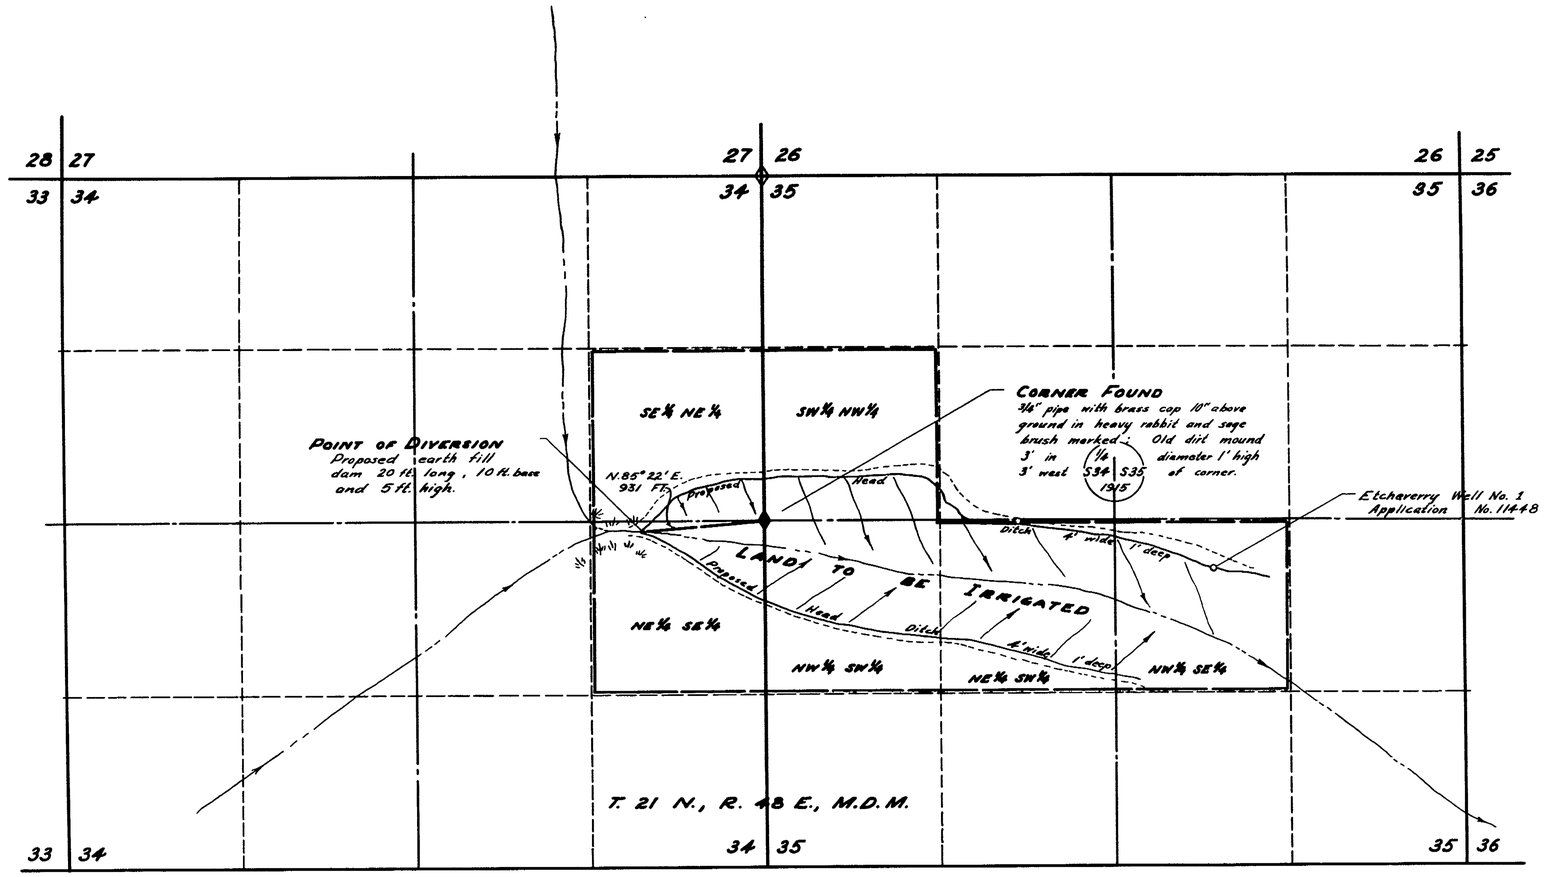

Description of Desert Land Entry
T. 21 N., R. 48 E., M.D.M.

Section 34		
SE¼ NE¼	40	
NE¼ SE¼	40	
Section 35		
SW¼ NW¼	40	
N½ SW¼	80	
NW¼ SE¼	40	
Total Acreage	240	Acres

STATE OF NEVADA }
County of White Pine } SS

I, Robert W. Millard, being first duly sworn, depose and say that this map, consisting of one sheet, has been correctly drawn to the designated scale from field notes of a survey made by me between the 14th and 16th days of February, 1951; that it truly and correctly represents the proposed location and extent of the works used to divert water from LOWER GRUB CANYON WASH, in Eureka County, by PETE ETCHEVERRY for irrigation purposes. That the proposed point of diversion, the approximate location and size of the diverting channel, all reservoirs or basins, the location and names of all other works which will cross or connect with the proposed works, and the boundary of all lands, showing by 40 acre subdivisions the areas proposed to be irrigated, are fully and correctly designated thereon.

Robert W. Millard
State Water Right Surveyor

Subscribed and sworn to before me this 5th day of April, 1951.

Notary Public in and for White Pine County, Nevada.
My commission expires December 22, 1953.

0 600 1200 1800 2400
SCALE ~ 1 IN. = 600 FT.

FILED
APR. 9, 1951
STATE ENGINEER'S OFFICE

MAP
TO ACCOMPANY APPLICATION
TO APPROPRIATE WATER
FOR IRRIGATION
BY PETE ETCHEVERRY
FROM LOWER GRUB CANYON WASH
SURVEYED FEBRUARY 15, 1951
BY
F.W. MILLARD & SON ELY, NEVADA

13674