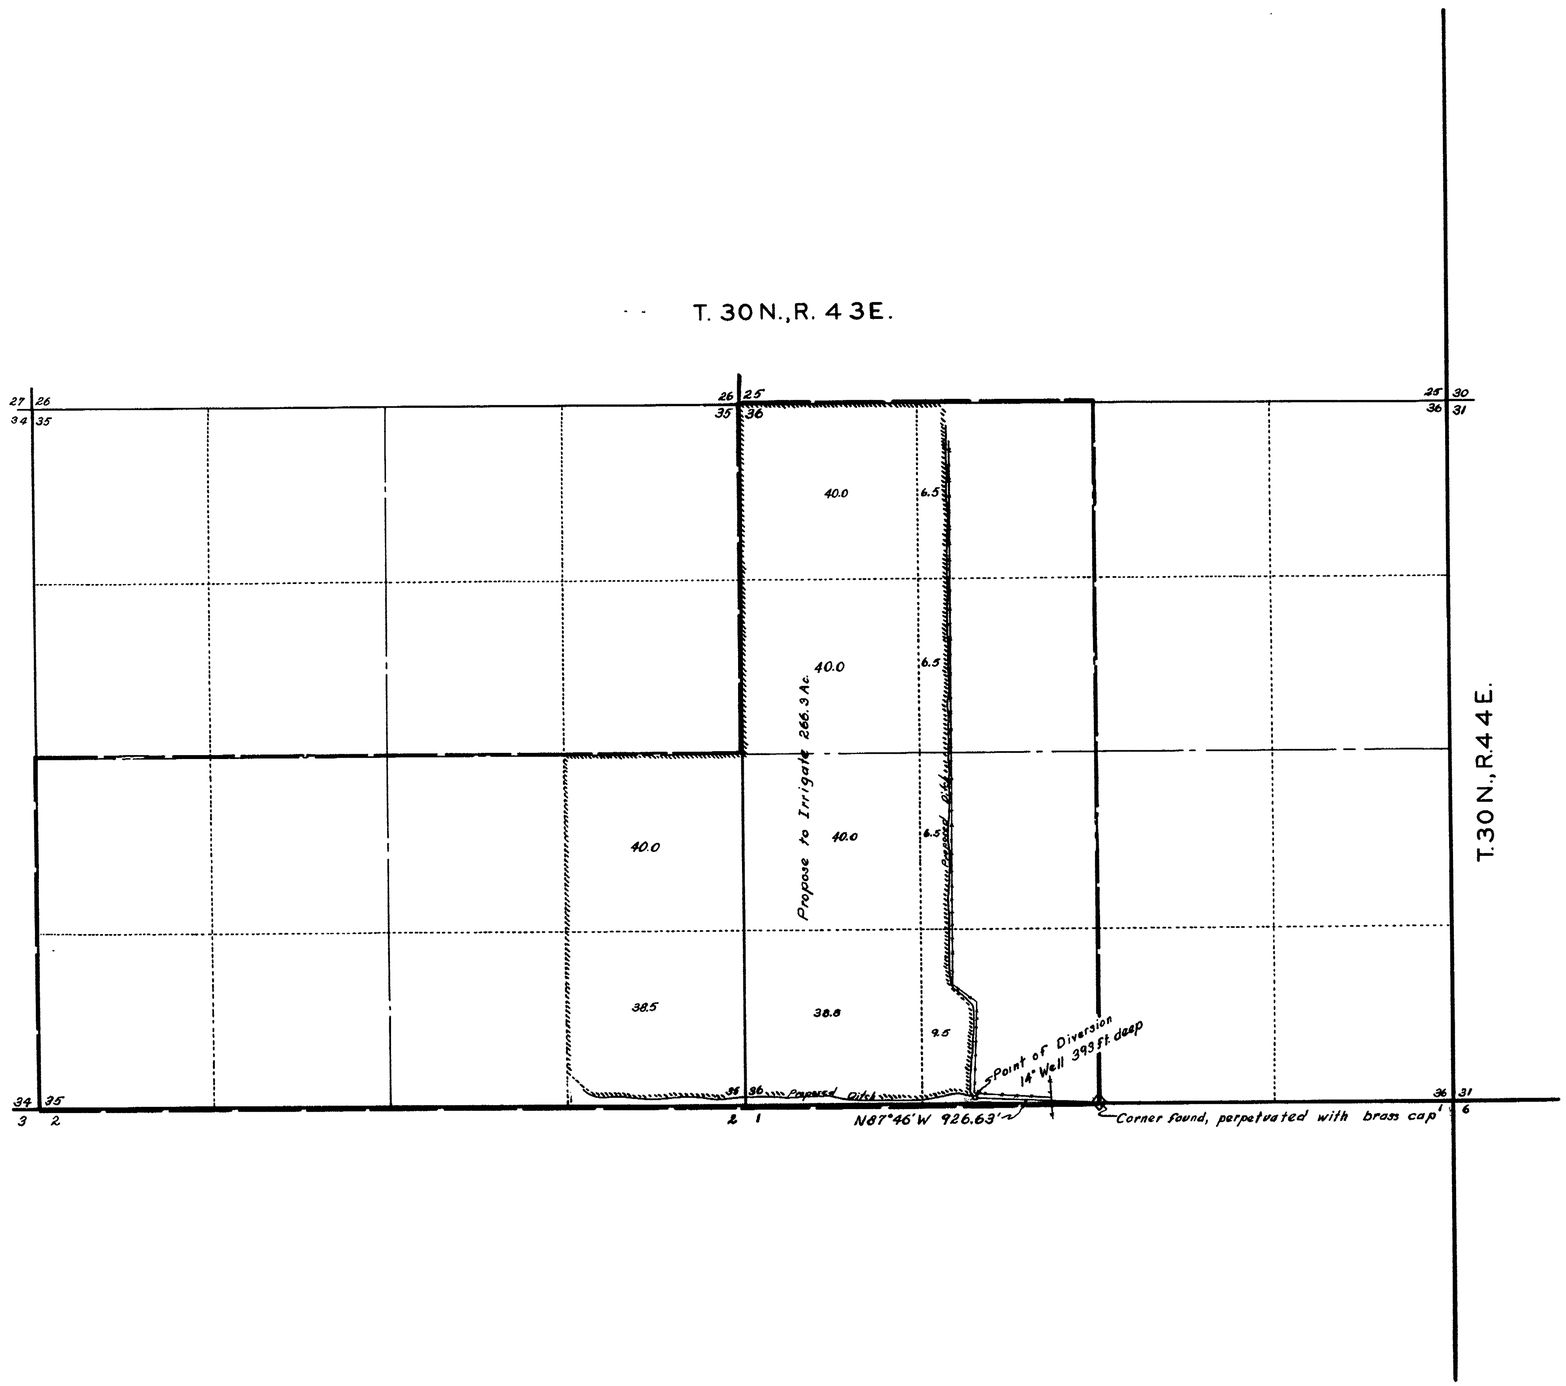

STATE OF NEVADA }
COUNTY OF ELKO } s.s.

I, W.H. Settelmayer being first duly sworn, depose and say that this map consisting of one sheet, has been correctly drawn to the designated scale from field notes of a survey made by me on the 10th day of November 1951, that it truly and correctly represents the location and extent of the proposed works used to divert water from an underground source in Lander County by Fred J. Rufli for Irrigation and Domestic use. That the proposed Point of Diversion, the approximate location of the diverting channel, and the location and names of all other works or streams which are crossed by or connected with said works a fully and correctly designated hereon.

W.H. Settelmayer
State Water Right Surveyor

Subscribed and sworn to before me this 16th day of November 1951.

Roberta Weaver
Notary Public in and for
Elko County, Nevada.

SCALE 1" = 600'

FILED
Nov. 19, 51
STATE ENGINEER'S OFFICE

MAP

TO ACCOMPANY APPLICATION TO APPROPRIATE WATER FROM AN UNDERGROUND SOURCE FOR IRRIGATION AND DOMESTIC USE IN LANDER COUNTY BY FRED J. RUFLI

13681