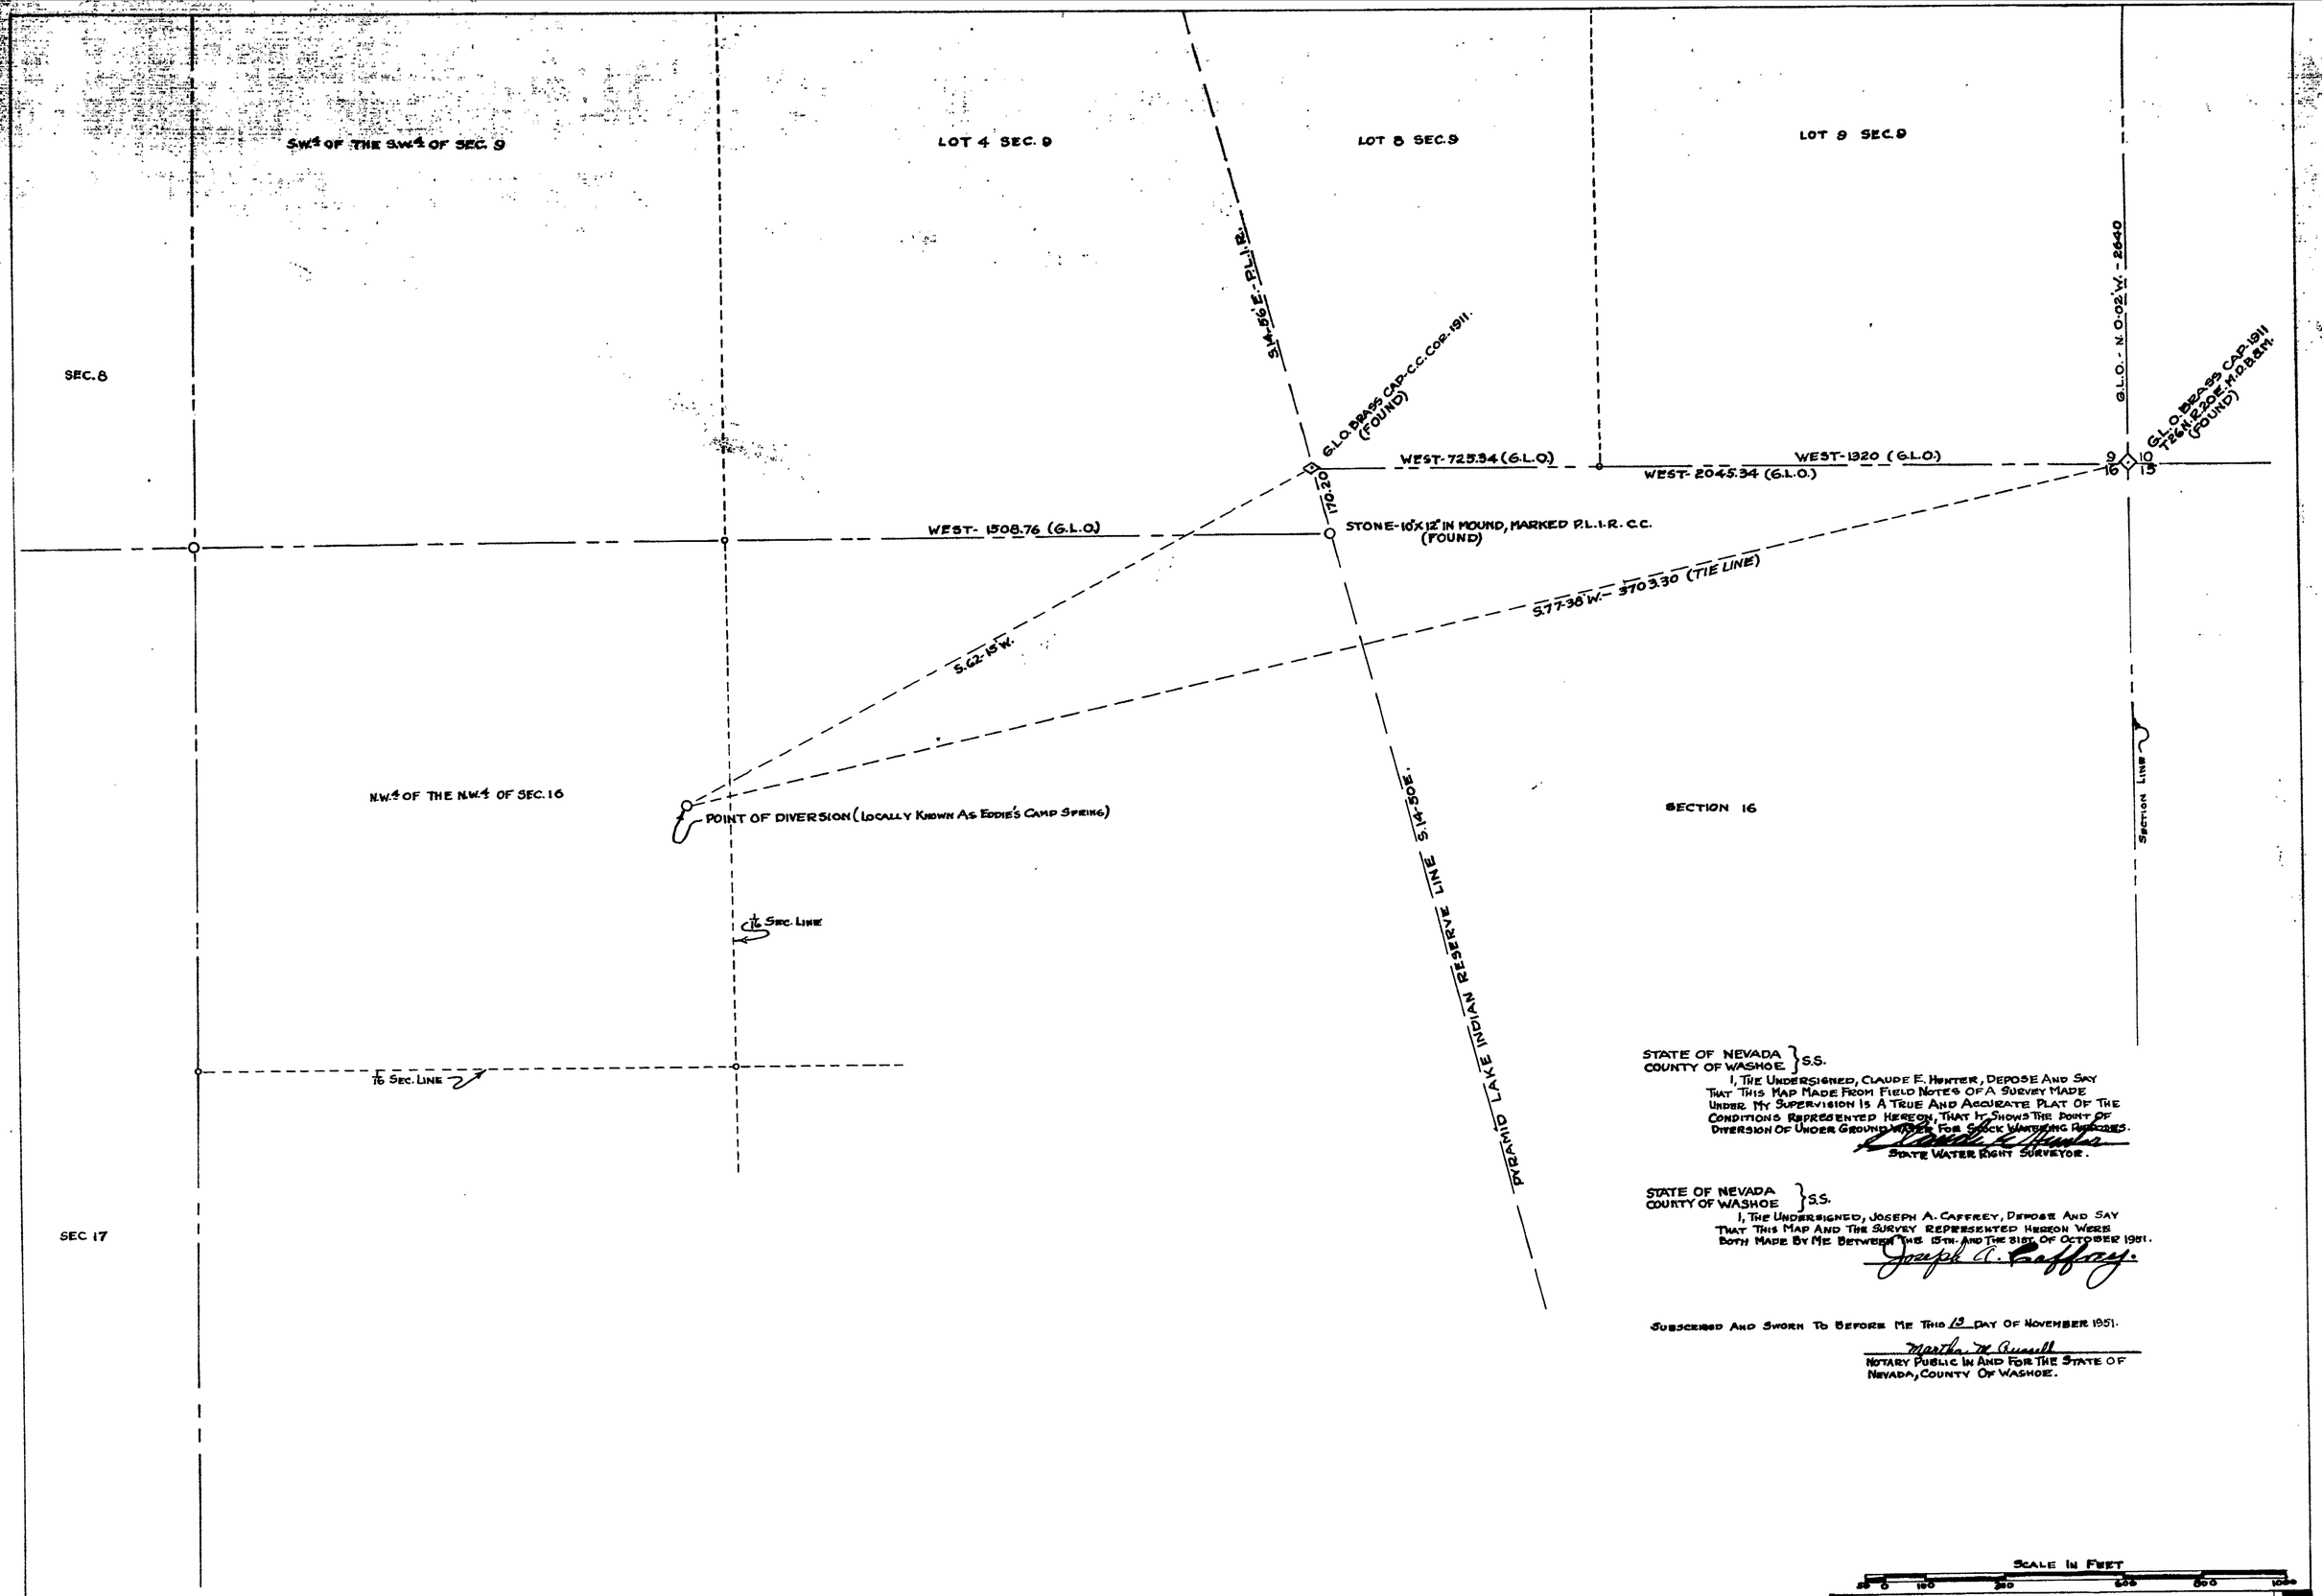

STATE OF NEVADA }
COUNTY OF WASHOE } S.S.

I, THE UNDERSIGNED, CLAUDE E. HUNTER, DEPOSE AND SAY THAT THIS MAP MADE FROM FIELD NOTES OF A SURVEY MADE UNDER MY SUPERVISION IS A TRUE AND ACCURATE PLAT OF THE CONDITIONS REPRESENTED HEREON, THAT IT SHOWS THE POINT OF DIVERSION OF UNDER GROUND WATER FOR STOCK WATERING PURPOSES.

Claude E. Hunter
STATE WATER RIGHT SURVEYOR.

STATE OF NEVADA }
COUNTY OF WASHOE } S.S.

I, THE UNDERSIGNED, JOSEPH A. CAFFREY, DEPOSE AND SAY THAT THIS MAP AND THE SURVEY REPRESENTED HEREON WERE BOTH MADE BY ME BETWEEN THE 15TH. AND THE 31ST. OF OCTOBER 1951.

Joseph A. Caffrey.

SUBSCRIBED AND SWORN TO BEFORE ME THIS 19 DAY OF NOVEMBER 1951.

Martha M. Russell
NOTARY PUBLIC IN AND FOR THE STATE OF NEVADA, COUNTY OF WASHOE.

FILED
Nov. 27, 1951
STATE ENGINEER'S OFFICE

SCALE IN FEET
0 100 200 300 400 500 1000

MAP TO
ACCOMPANY APPLICATION
TO
APPROPRIATE WATER
FROM
UNDERGROUND SOURCE
BY
AUTHUR V. HELLER, — FLANAGAN, NEVADA.
SCALE — 1 IN.=200 FT.

13687