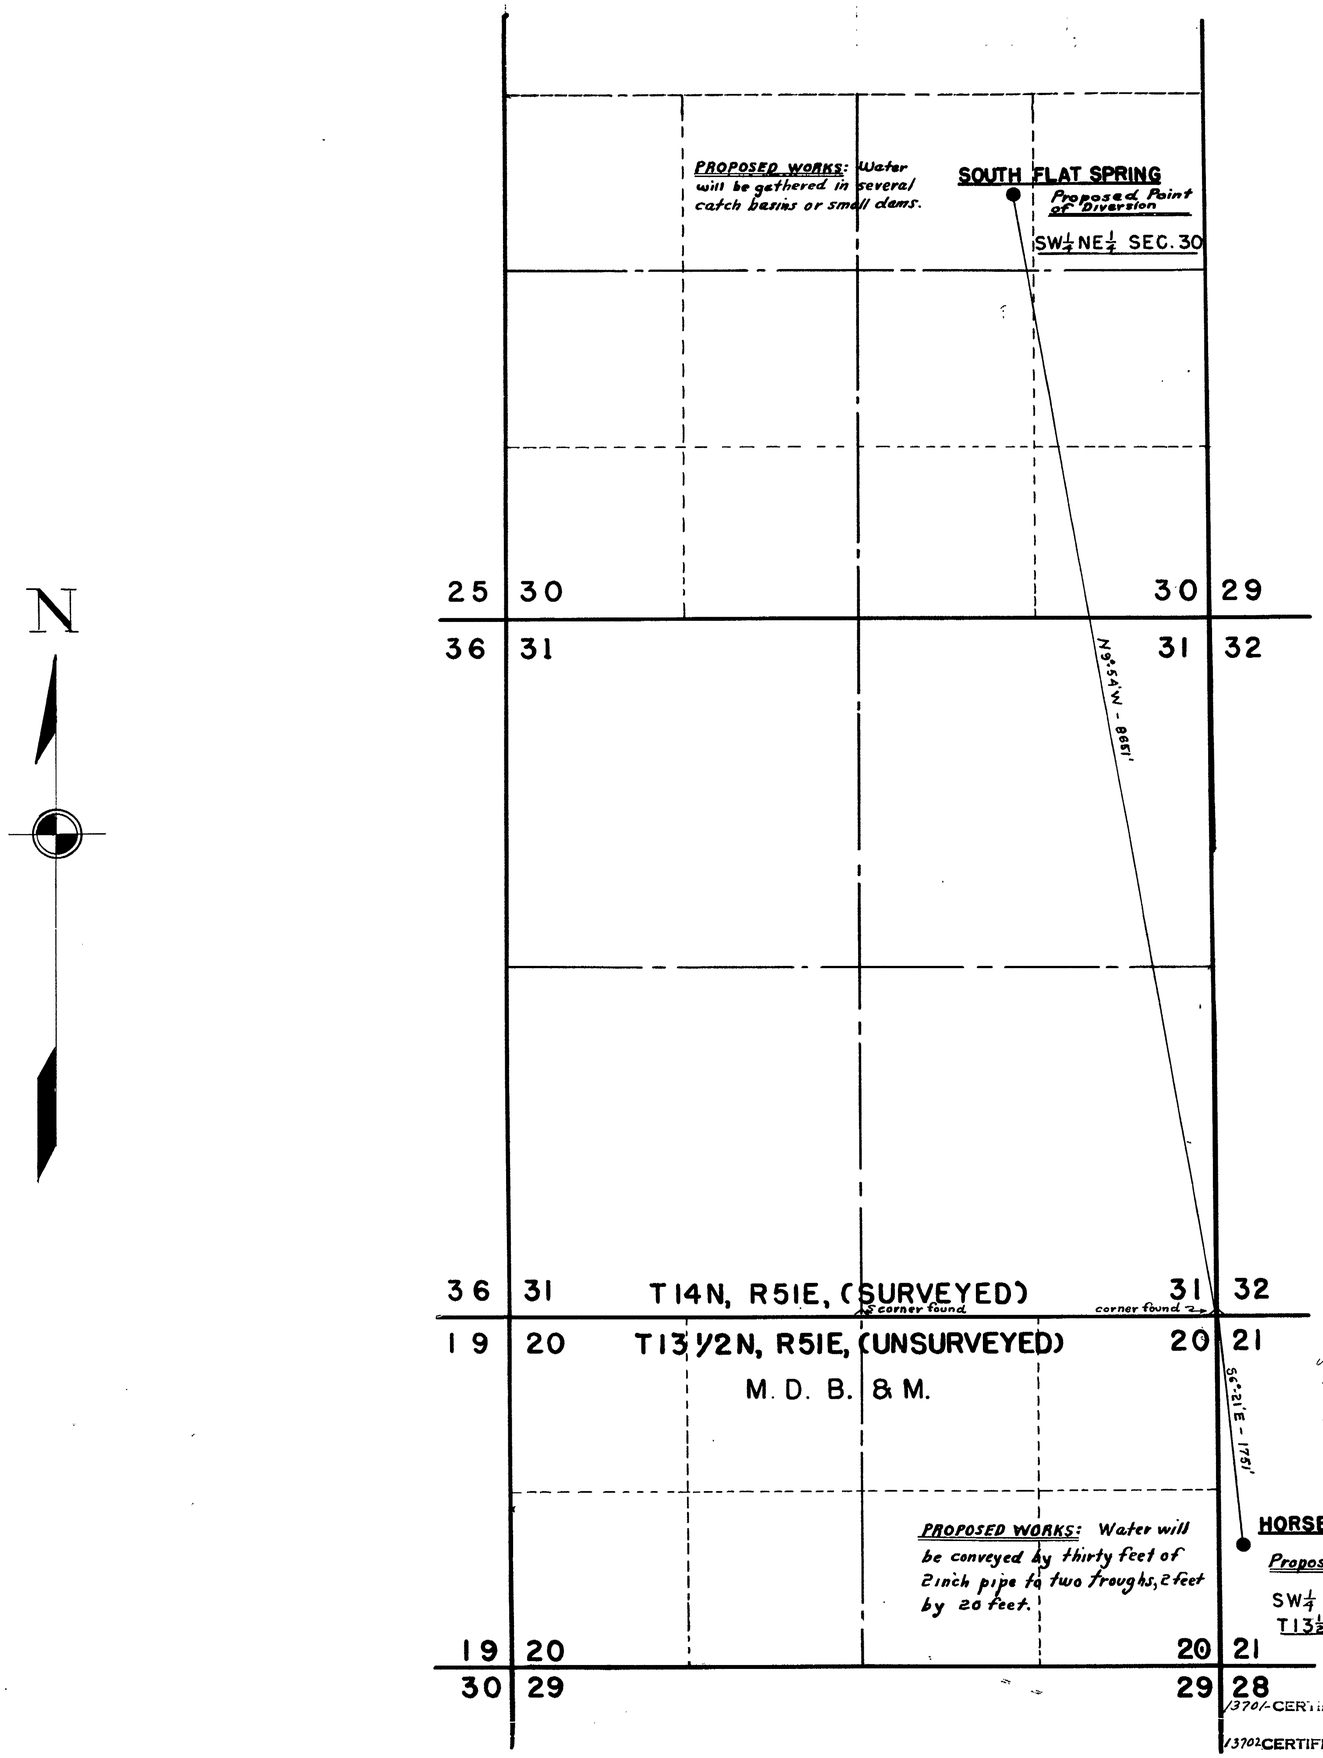

T. 13½ N, R.51E, M.D.B.&M
Unsurveyed 2-19-62. Call to B.L.M. revealed that into as shown is probably O.K. This will be determined when surveyed.
Q.A.H.
2-19-62.

STATE OF NEVADA
COUNTY OF NYE } S.S.

I, T. M. Cahill, being first duly sworn, depose and say that this map, consisting of one sheet, has been correctly drawn to the designated scale from field notes of a survey made by me between the 13 day of April and the 16 day of April 1951; that it truly and correctly represents the location and extent of the proposed works used to divert water from South Flat Spring and Horse Spring in Nye County by Segura Bros. for stockwatering purposes. That the proposed point of diversion, the approximate location and size of the diverting channel or other conduit, the place and manner of use, and the location and names of all other works or streams which are crossed by, or connected with the said works, are fully and correctly designated thereon.

T. M. Cahill
STATE WATER RIGHT SURVEYOR

Subscribed and sworn to before me this 2 day of May 1951.
Lucile R. Berg
NOTARY PUBLIC IN AND FOR NYE COUNTY, NEVADA

SCALE—1 IN. = 600 FT.
0 200 400 600 800 1000 2000 3000 FT.

FILED
JUNE 25, 1951
STATE ENGINEER'S OFFICE

13701-CERTIFICATE No. 5322 ISSUED May 17, 1962
13702 CERTIFICATE No. 5323 ISSUED May 17, 1962

MAP TO ACCOMPANY
APPLICATION
TO APPROPRIATE WATER
FOR
STOCKWATERING
BY
SEGURA BROS.
FROM
SOUTH FLAT & HORSE SPRINGS

13701—13702