T. 21 N., R. 48 E., M.D.M.

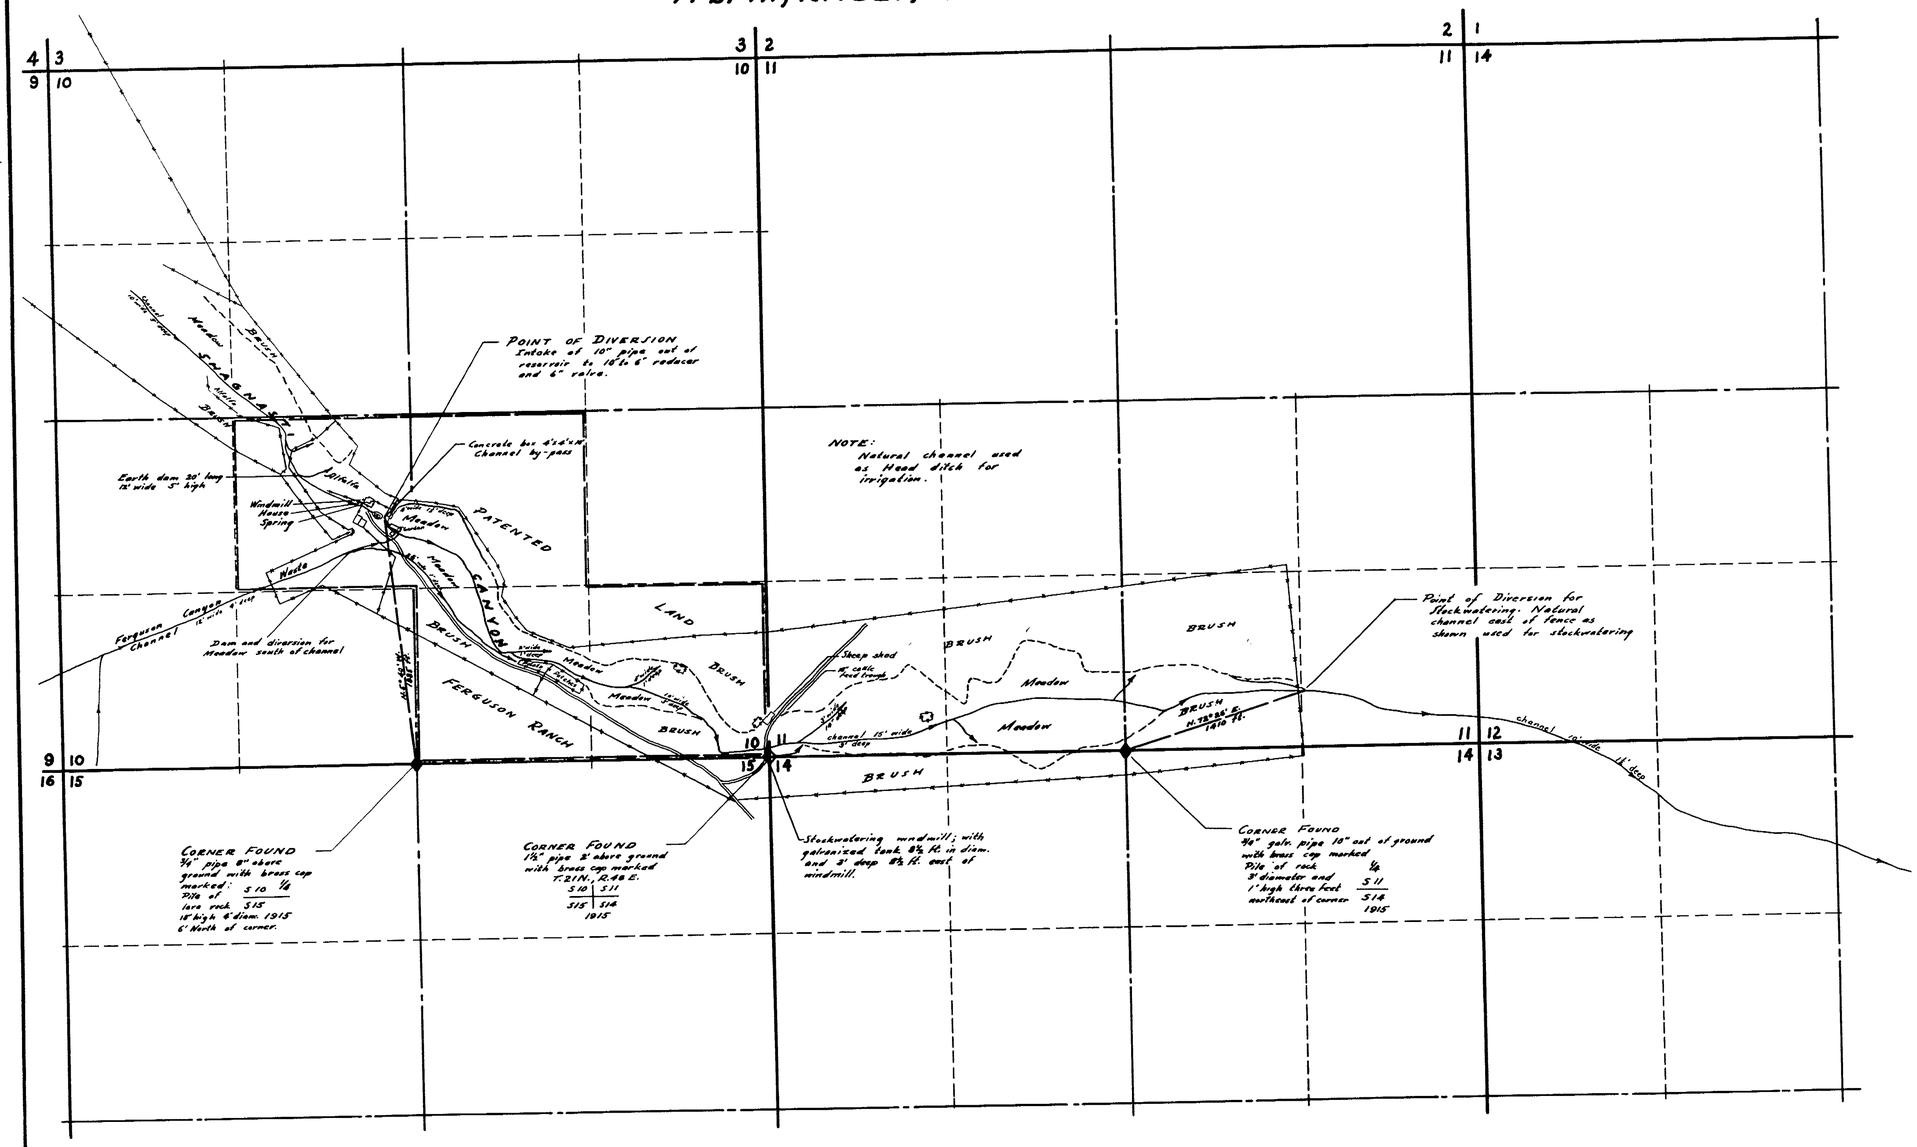

STATE OF NEVADA }
County of White Pine } SS

I, Robert W. Millard, being first duly sworn depose and say that this map, consisting of one sheet, has been correctly drawn to the designated scale from field notes of a survey made by me between the 12th and 16th days of February, 1951; that it truly and correctly represents the location and extent of the works used to divert water from FERGUSON SPRINGS in Eureka County, by PETE ETCHEVERRY for irrigation purposes. That the proposed point of diversion, the approximate location and size of the diverting channel, all reservoirs or basins, the location and names of all other works which will cross or connect with the proposed works, and the boundary of all lands, showing by 40-acre subdivisions, the areas proposed to be irrigated, are fully and correctly designated thereon.

Robert W. Millard
State Water Right Surveyor.

Subscribed and sworn to before me this 18th day of April 1951.

Robert W. Millard
Notary Public in and for White Pine County, Nevada.
My commission expires December 22, 1953.

0 600 1200 1800 2400
SCALE: 1 IN = 600 FT.

FILED
MAY 7, 1951
STATE ENGINEER'S OFFICE

MAP TO ACCOMPANY APPLICATION TO APPROPRIATE WATER FOR
IRRIGATION
BY
PETE ETCHEVERRY
FROM
FERGUSON SPRINGS

SURVEYED FEBRUARY 13-14-15, 1951 BY F. W. MILLARD & SON ELY, NEVADA

13706