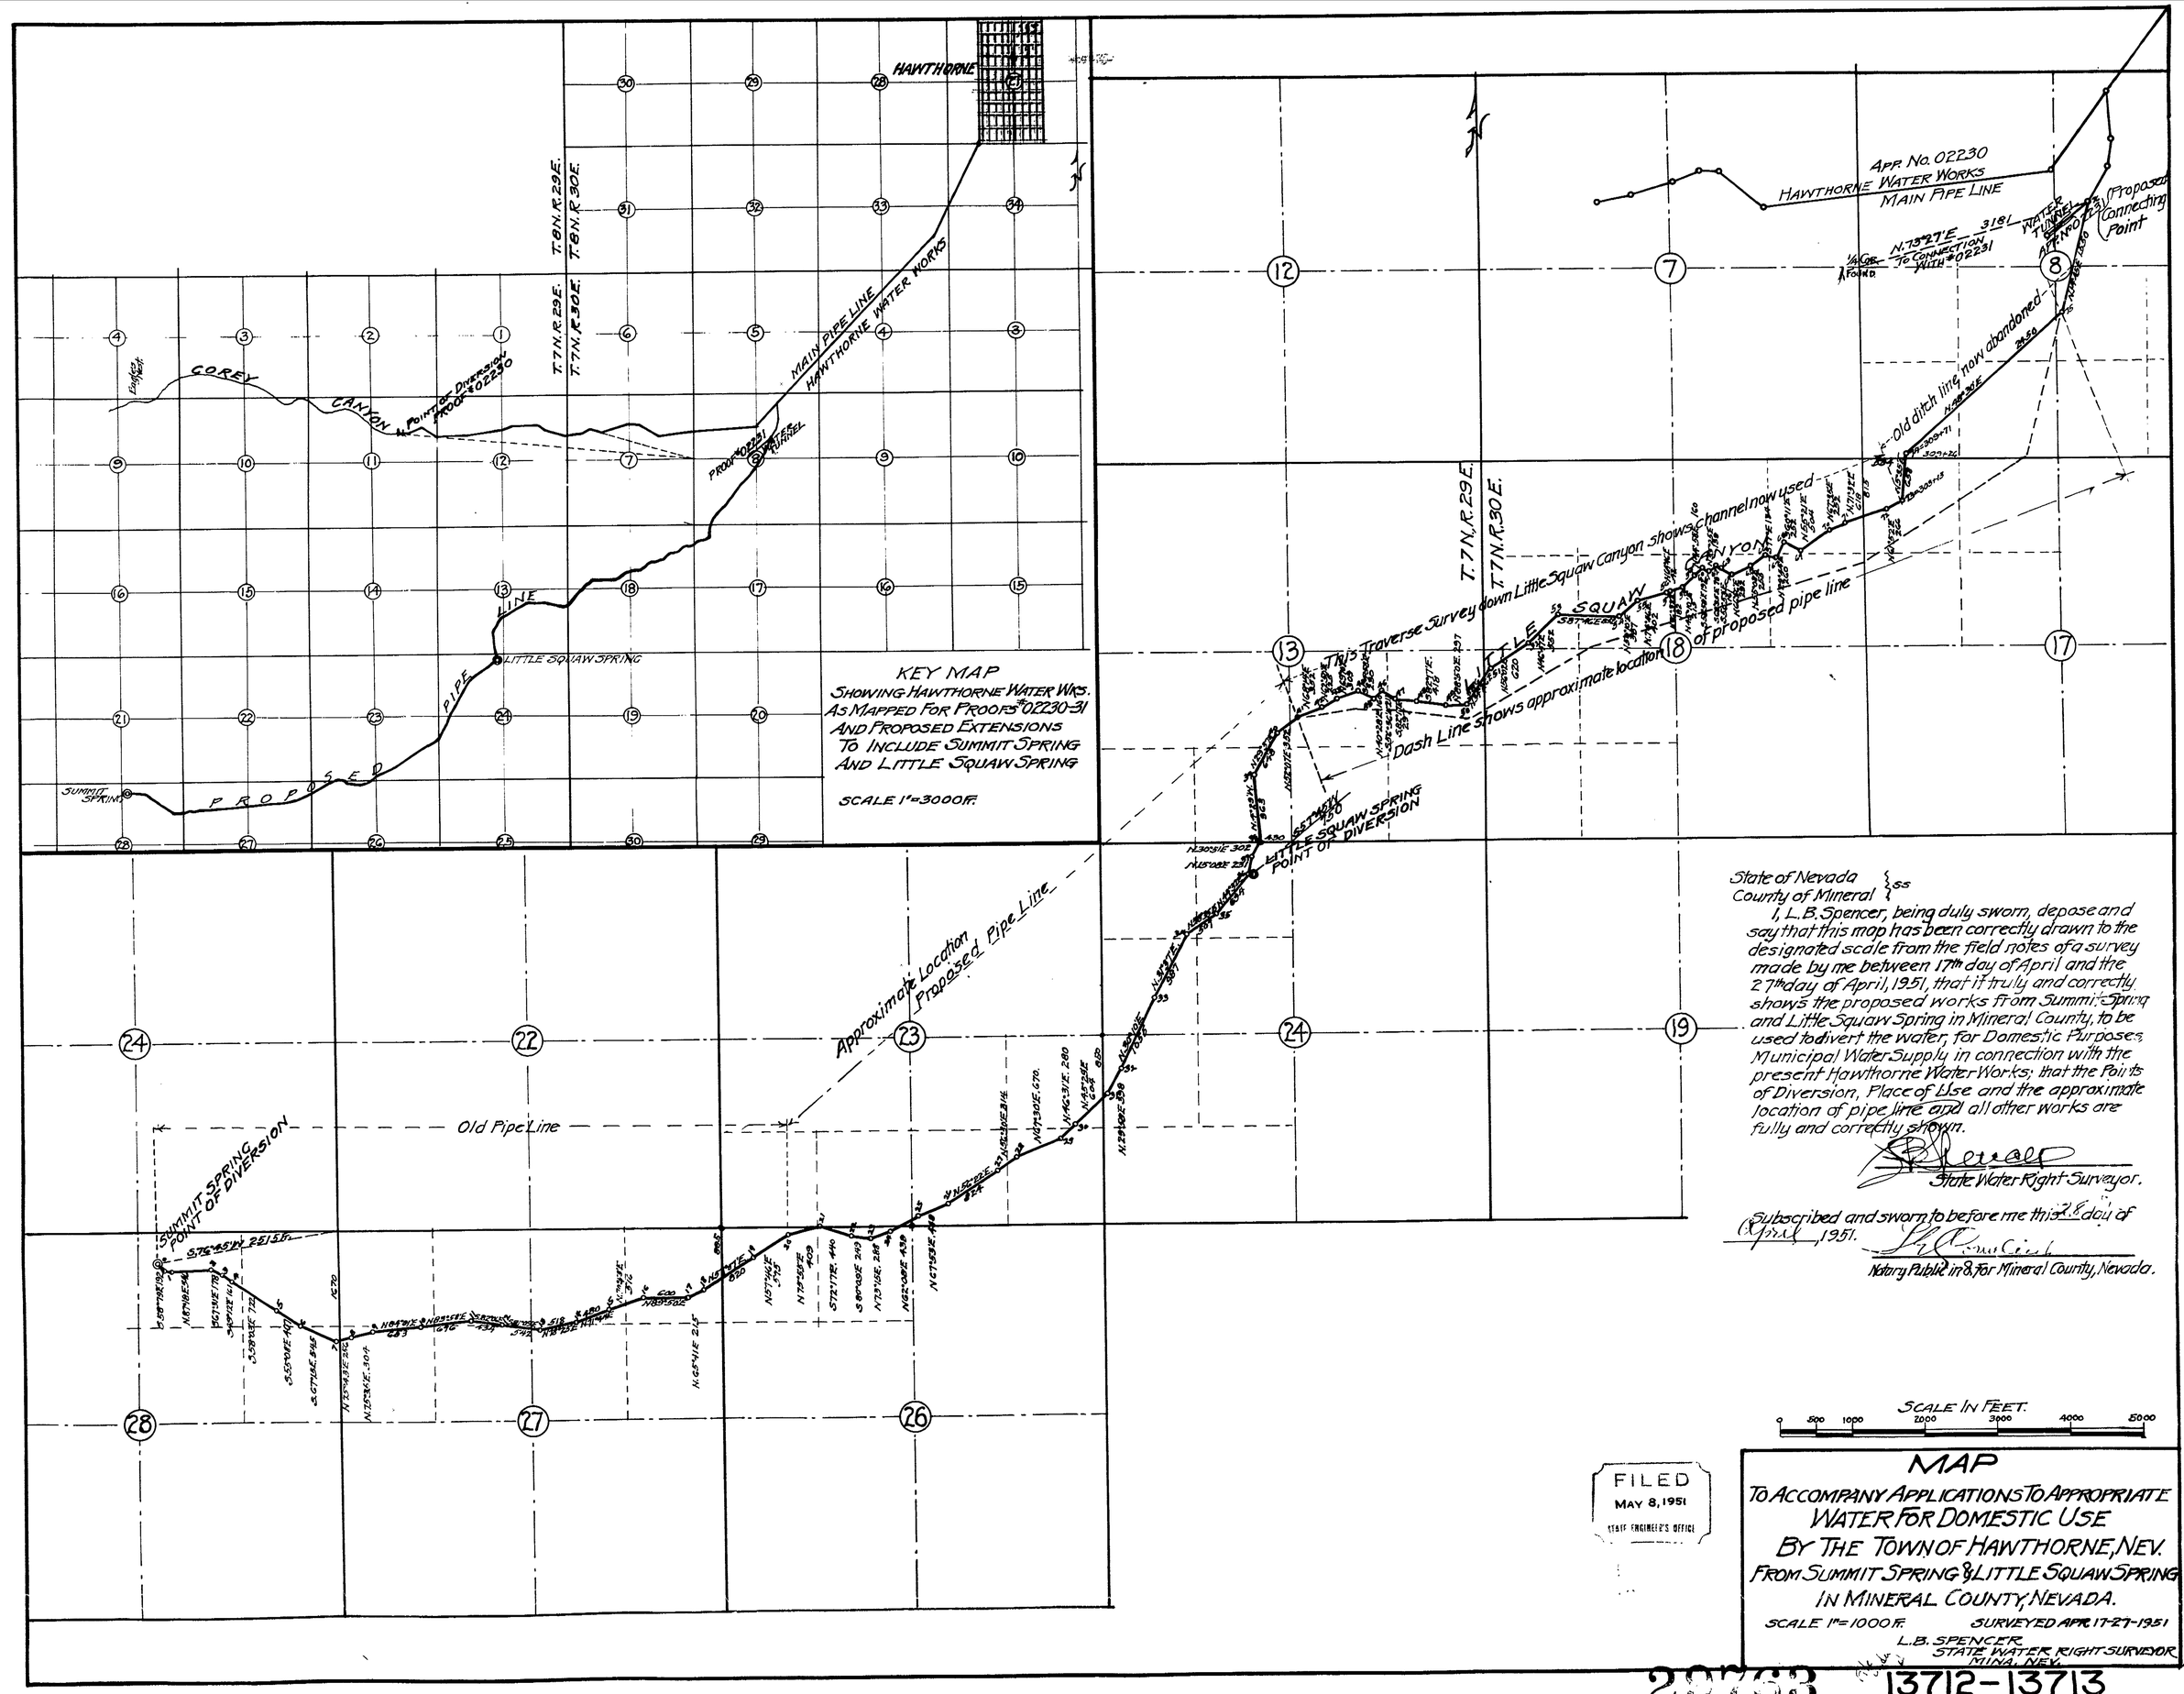

State of Nevada }ss
County of Mineral }

I, L.B. Spencer, being duly sworn, depose and say that this map has been correctly drawn to the designated scale from the field notes of a survey made by me between 17th day of April and the 27th day of April, 1951, that it truly and correctly shows the proposed works from Summit Spring and Little Squaw Spring in Mineral County, to be used to divert the water, for Domestic Purposes; Municipal Water Supply in connection with the present Hawthorne Water Works; that the Points of Diversion, Place of Use and the approximate location of pipe line and all other works are fully and correctly shown.

L.B. Spencer
State Water Right Surveyor.

Subscribed and sworn to before me this 28 day of April, 1951.

Notary Public in & for Mineral County, Nevada.

FILED
MAY 8, 1951
STATE ENGINEER'S OFFICE

MAP

TO ACCOMPANY APPLICATIONS TO APPROPRIATE WATER FOR DOMESTIC USE BY THE TOWN OF HAWTHORNE, NEV. FROM SUMMIT SPRING & LITTLE SQUAW SPRING IN MINERAL COUNTY, NEVADA.

SCALE 1"=1000 ft. SURVEYED APR. 17-27-1951

L.B. SPENCER
STATE WATER RIGHT SURVEYOR
MINA, NEV.

20763 13712-13713