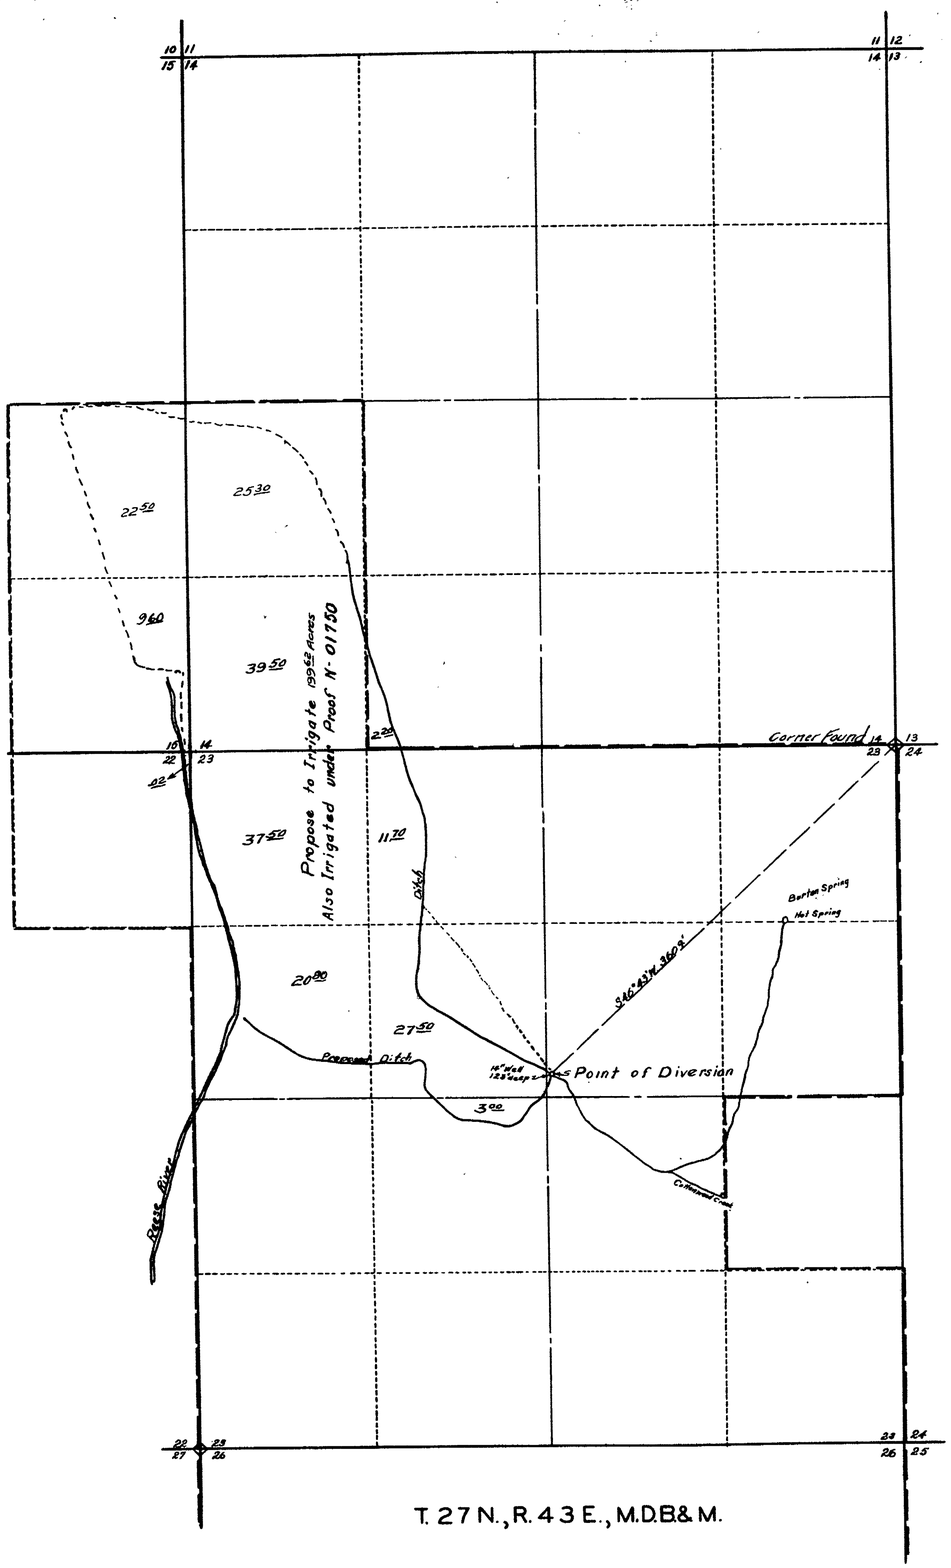

STATE OF NEVADA }
COUNTY OF ELKO } S.S.

I, W. H. SEttelmeyer, being first duly sworn, depose and say that this map consisting of one sheet, has been correctly drawn to the designated scale from field notes of a survey made by me on the 10th day of November 1951, that it truly and correctly represents the location and extent of the proposed works used to divert water from an underground source in Lander County by Henry Filippini for Irrigation. That the proposed Point of Diversion, the approximate location of the diverting channel, and the location and names of all other works or streams which are crossed by or connected with said works are fully and correctly designated hereon.

W. H. Settelmeyer
State Water Right Surveyor

Subscribed and sworn to before me this 16th day of November 1951.

Roberta Wessner
Notary Public in and for
Elko County, Nevada.

SCALE 1"=600'

Certificate No. 4205 Issued 3/2/54

FILED
Nov. 19, 1951
STATE ENGINEER'S OFFICE

MAP

TO ACCOMPANY APPLICATION TO APPROPRIATE WATER FROM AN UNDERGROUND SOURCE FOR IRRIGATION IN LANDER COUNTY BY HENRY FILIPPINI

13720