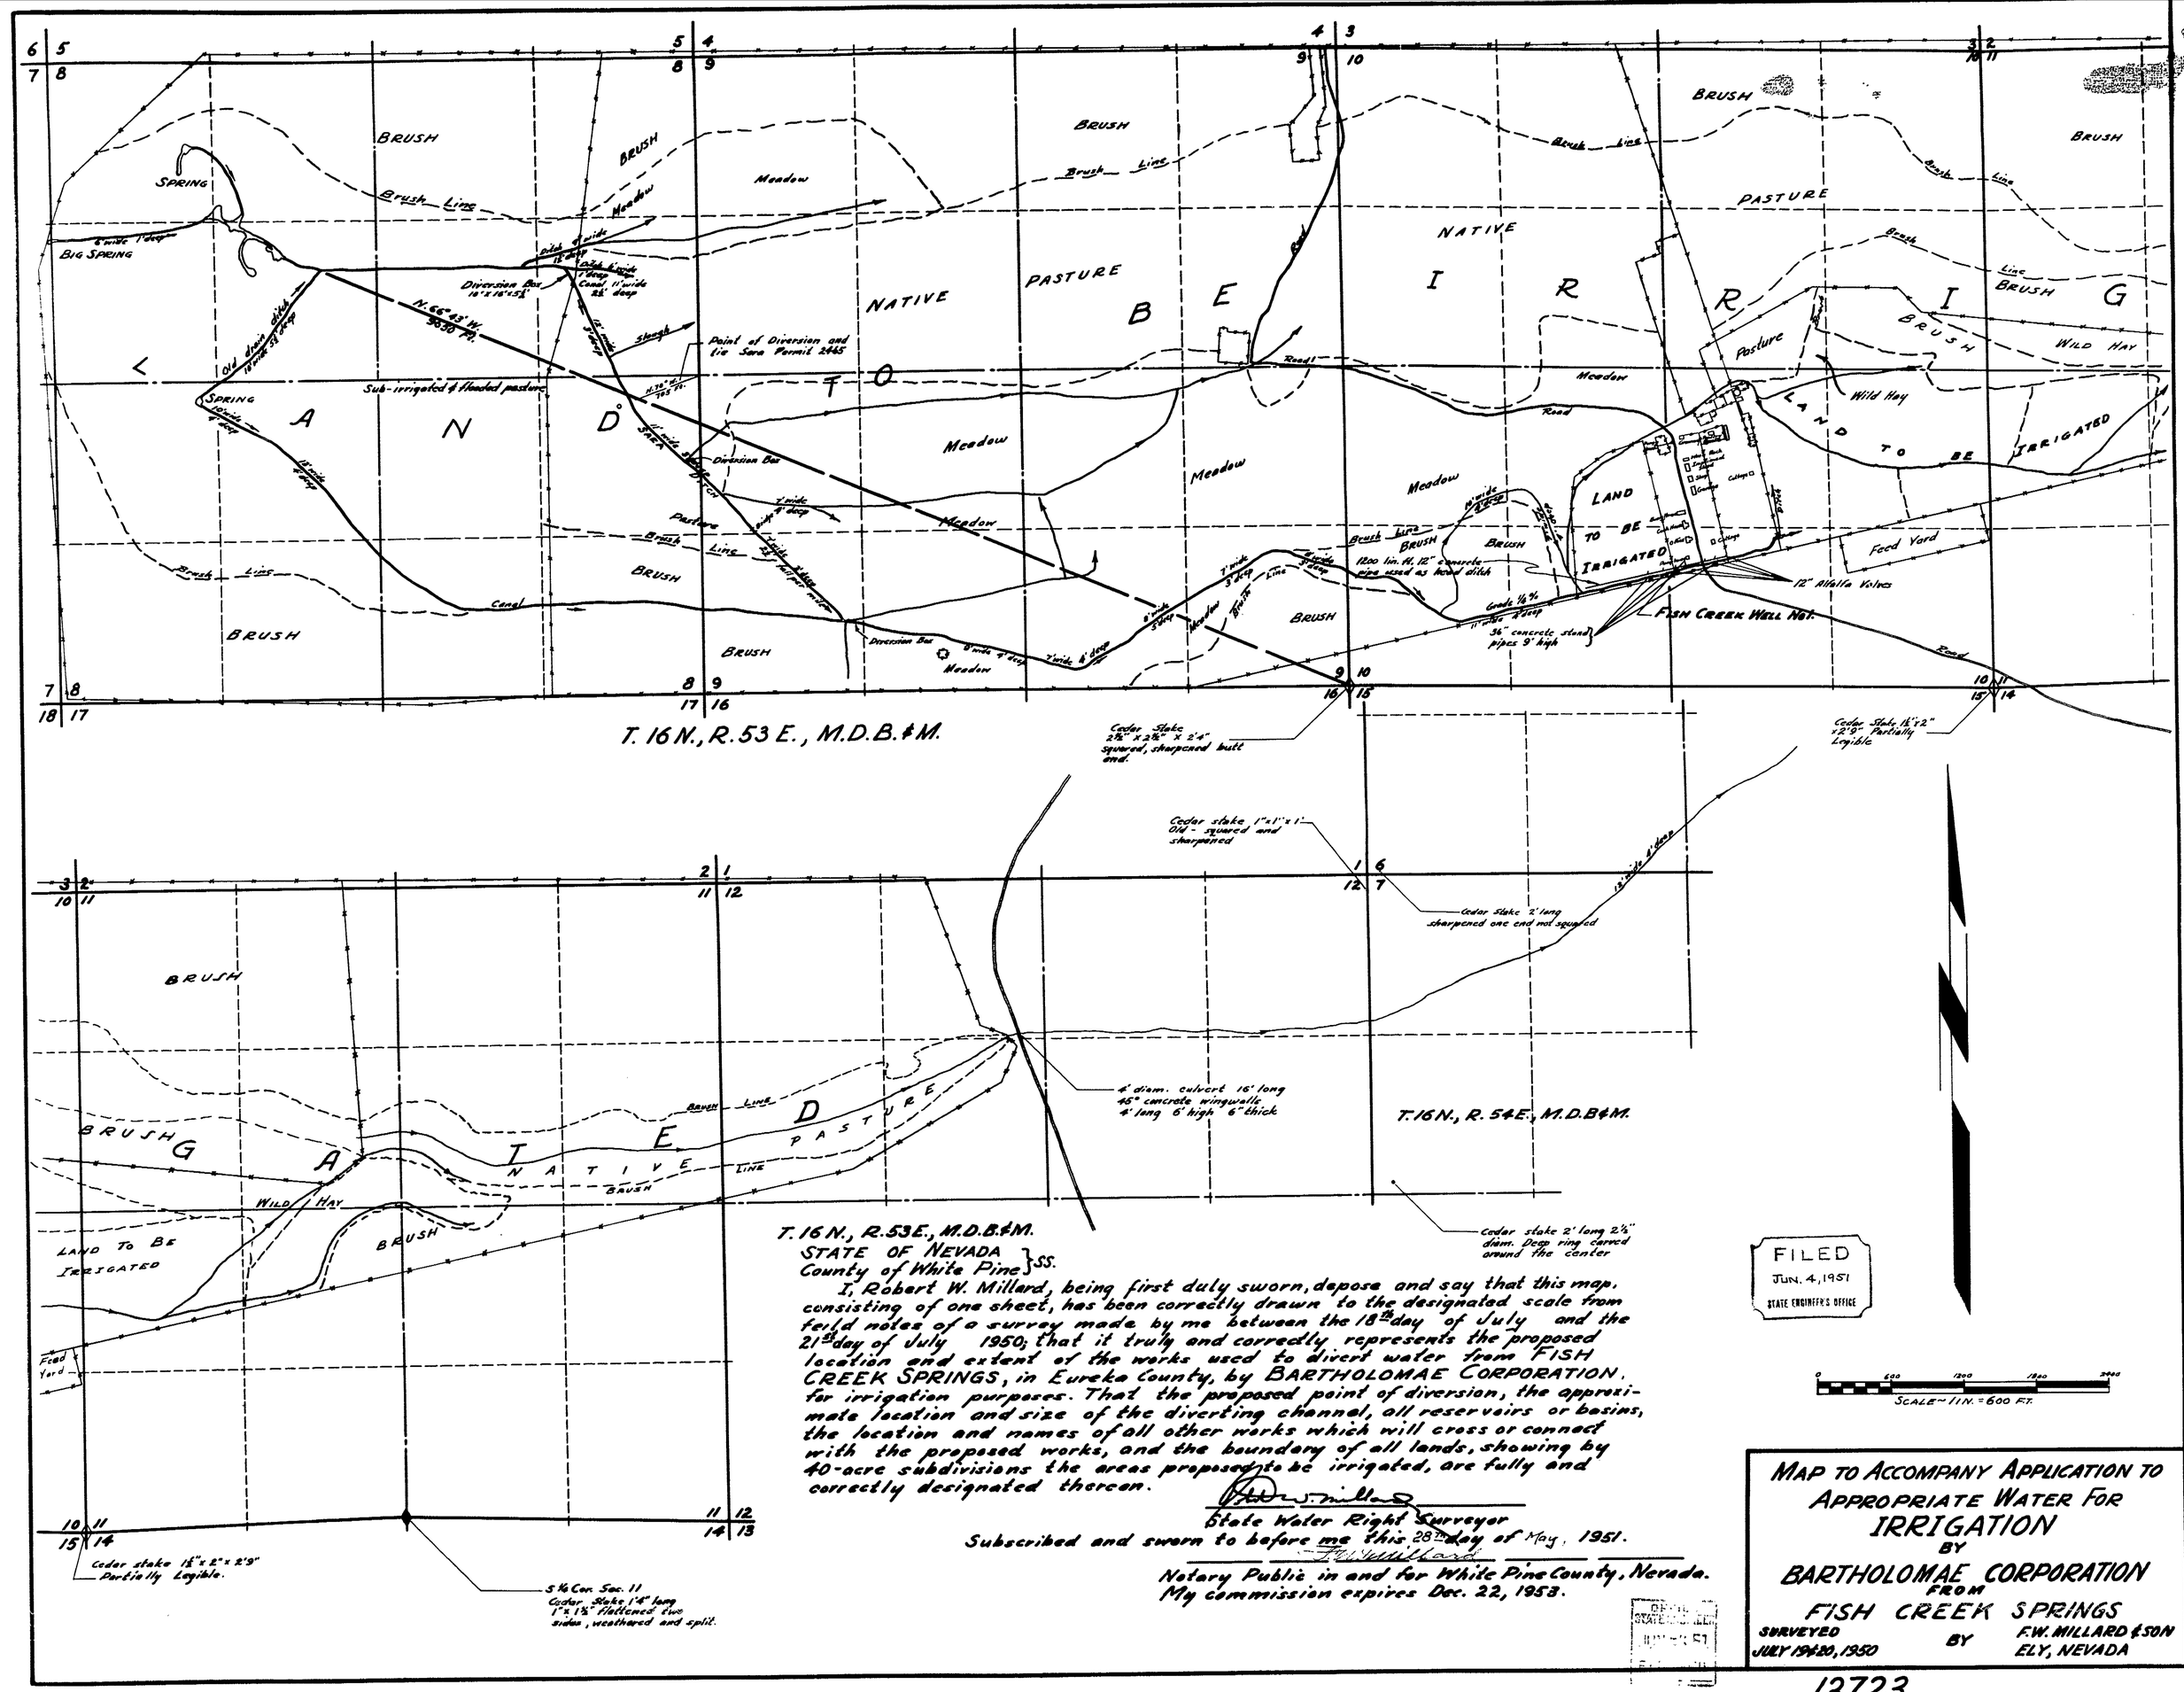

T. 16 N., R. 53 E., M.D.B.&M.
STATE OF NEVADA }SS.
County of White Pine

I, Robert W. Millard, being first duly sworn, depose and say that this map, consisting of one sheet, has been correctly drawn to the designated scale from field notes of a survey made by me between the 18th day of July and the 21st day of July 1950; that it truly and correctly represents the proposed location and extent of the works used to divert water from FISH CREEK SPRINGS, in Eureka County, by BARTHOLOMAE CORPORATION, for irrigation purposes. That the proposed point of diversion, the approximate location and size of the diverting channel, all reservoirs or basins, the location and names of all other works which will cross or connect with the proposed works, and the boundary of all lands, showing by 40-acre subdivisions the areas proposed to be irrigated, are fully and correctly designated thereon.

R. W. Millard
State Water Right Surveyor

Subscribed and sworn to before me this 28th day of May, 1951.

F. W. Millard
Notary Public in and for White Pine County, Nevada.
My commission expires Dec. 22, 1953.

FILED
JUN. 4, 1951
STATE ENGINEER'S OFFICE

MAP TO ACCOMPANY APPLICATION TO APPROPRIATE WATER FOR IRRIGATION BY BARTHOLOMAE CORPORATION FROM FISH CREEK SPRINGS

SURVEYED JULY 19 & 20, 1950 BY F.W. MILLARD & SON ELY, NEVADA

13723