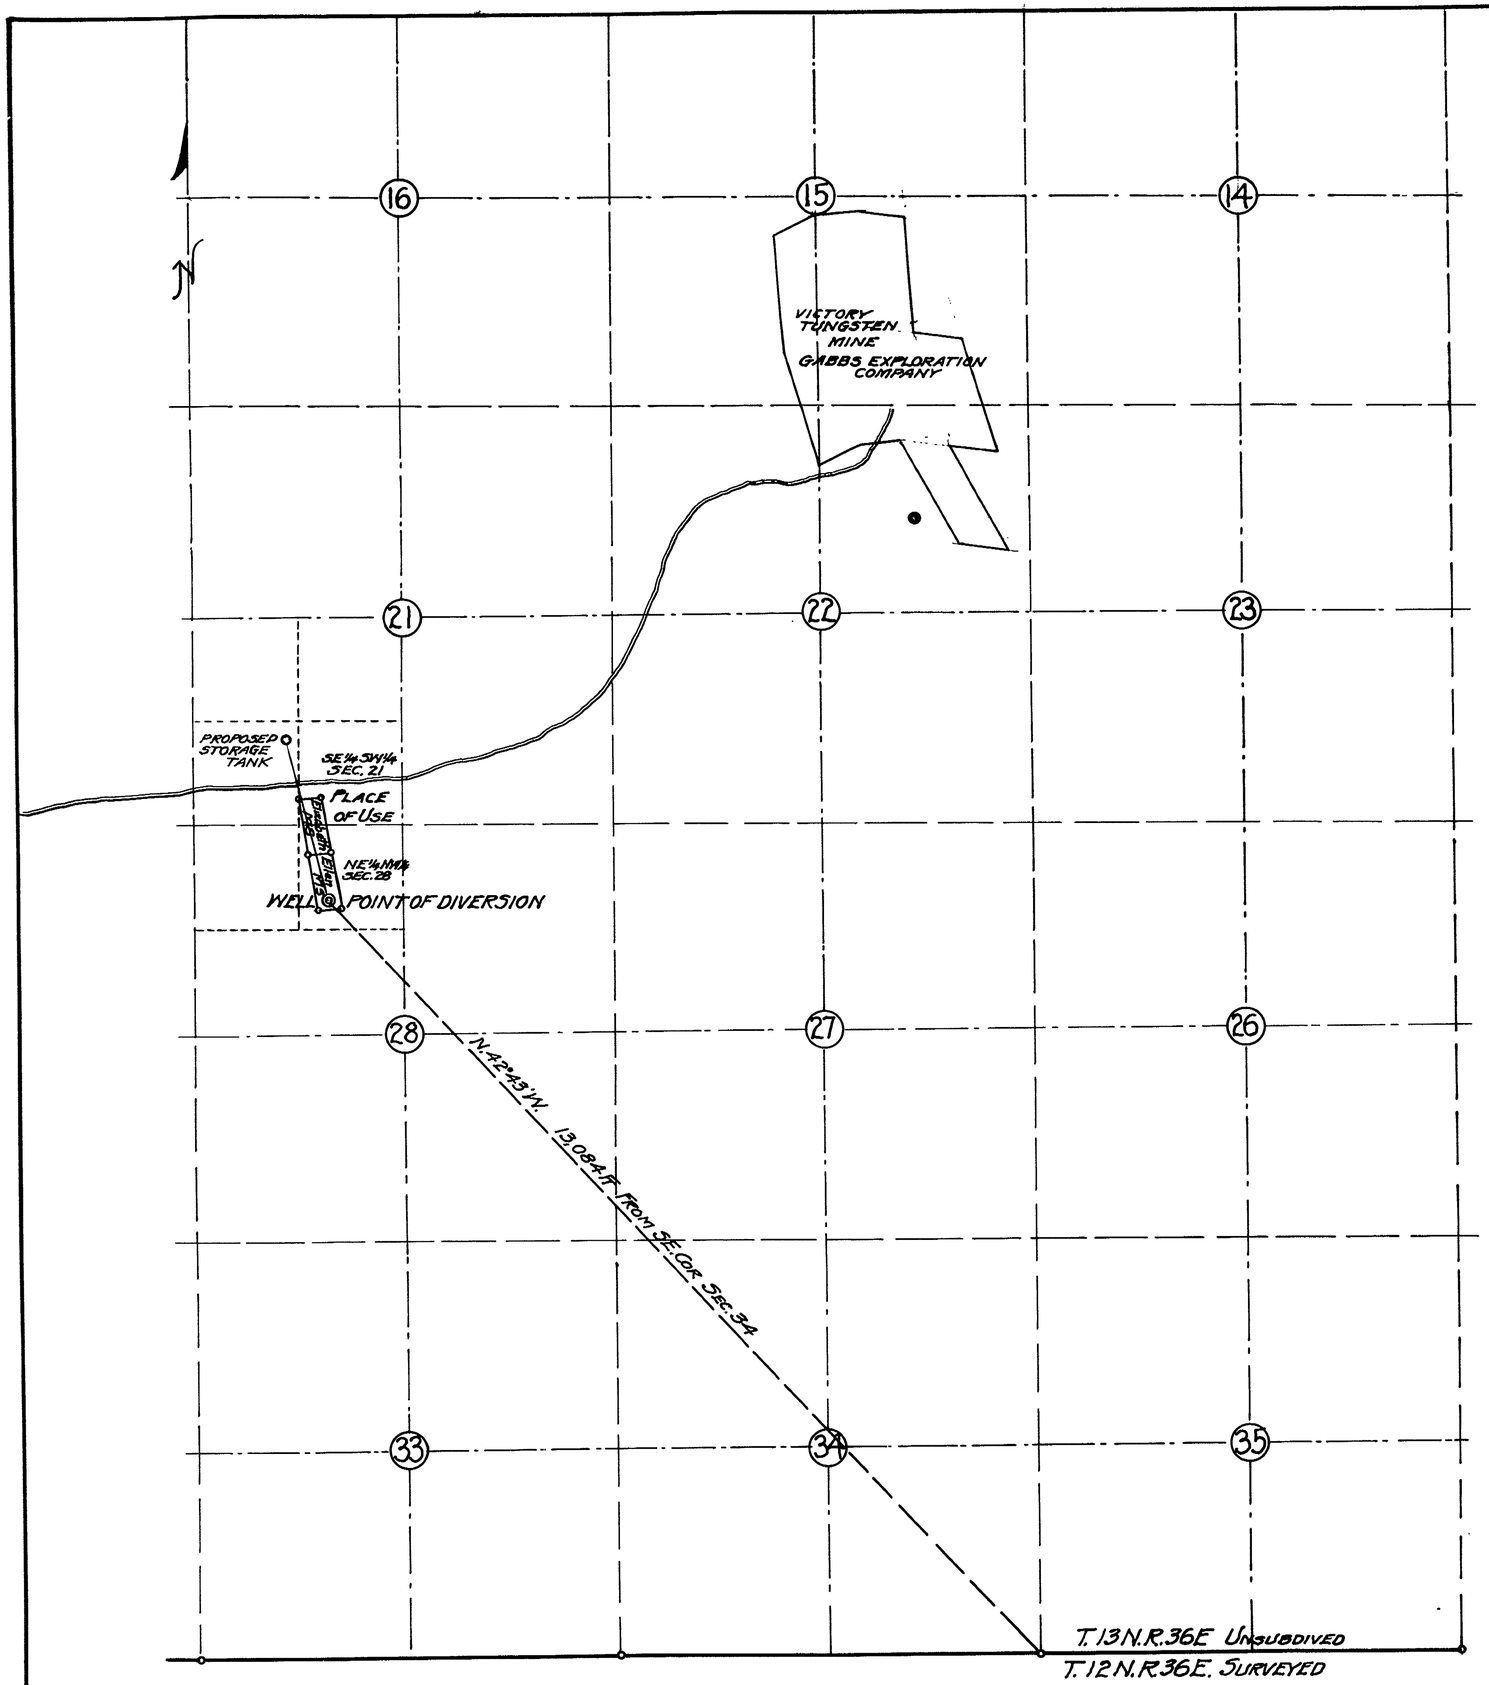

State of Nevada }
County of Mineral } ss.

I, L.B. Spencer, being duly sworn, depose and say that this map has been correctly drawn to the designated scale from the field notes of a survey made by me, May 18th to 21st 1951. That it correctly shows the proposed works used to divert the water from Underground Source in Nye County, Nevada, for Mining and Domestic Use, by Gabbs Exploration Company; That the Point of Diversion, location and size of pipe line, Place of Use and all other works are fully and correctly shown.

State Water Right Surveyor.

Subscribed and sworn to before me this 1st day of May, 1951

Notary Public in and for Mineral County, Nevada.

SCALE-IN-FEET
0 500 1000 2000 3000 4000 5000

FILED
JUNE 1, 1951
STATE ENGINEER'S OFFICE

MAP

TO ACCOMPANY APPLICATION TO APPROPRIATE WATER FOR MINING & DOMESTIC USE BY GABBS EXPLORATION COMPANY FROM UNDERGROUND SOURCE IN NYE COUNTY, NEVADA.

SCALE 1" = 1000 FT. SURVEYED MAY 18-21-1951
BY L.B. SPENCER, State Water Right Surveyor
MINA, NEVADA.

13735