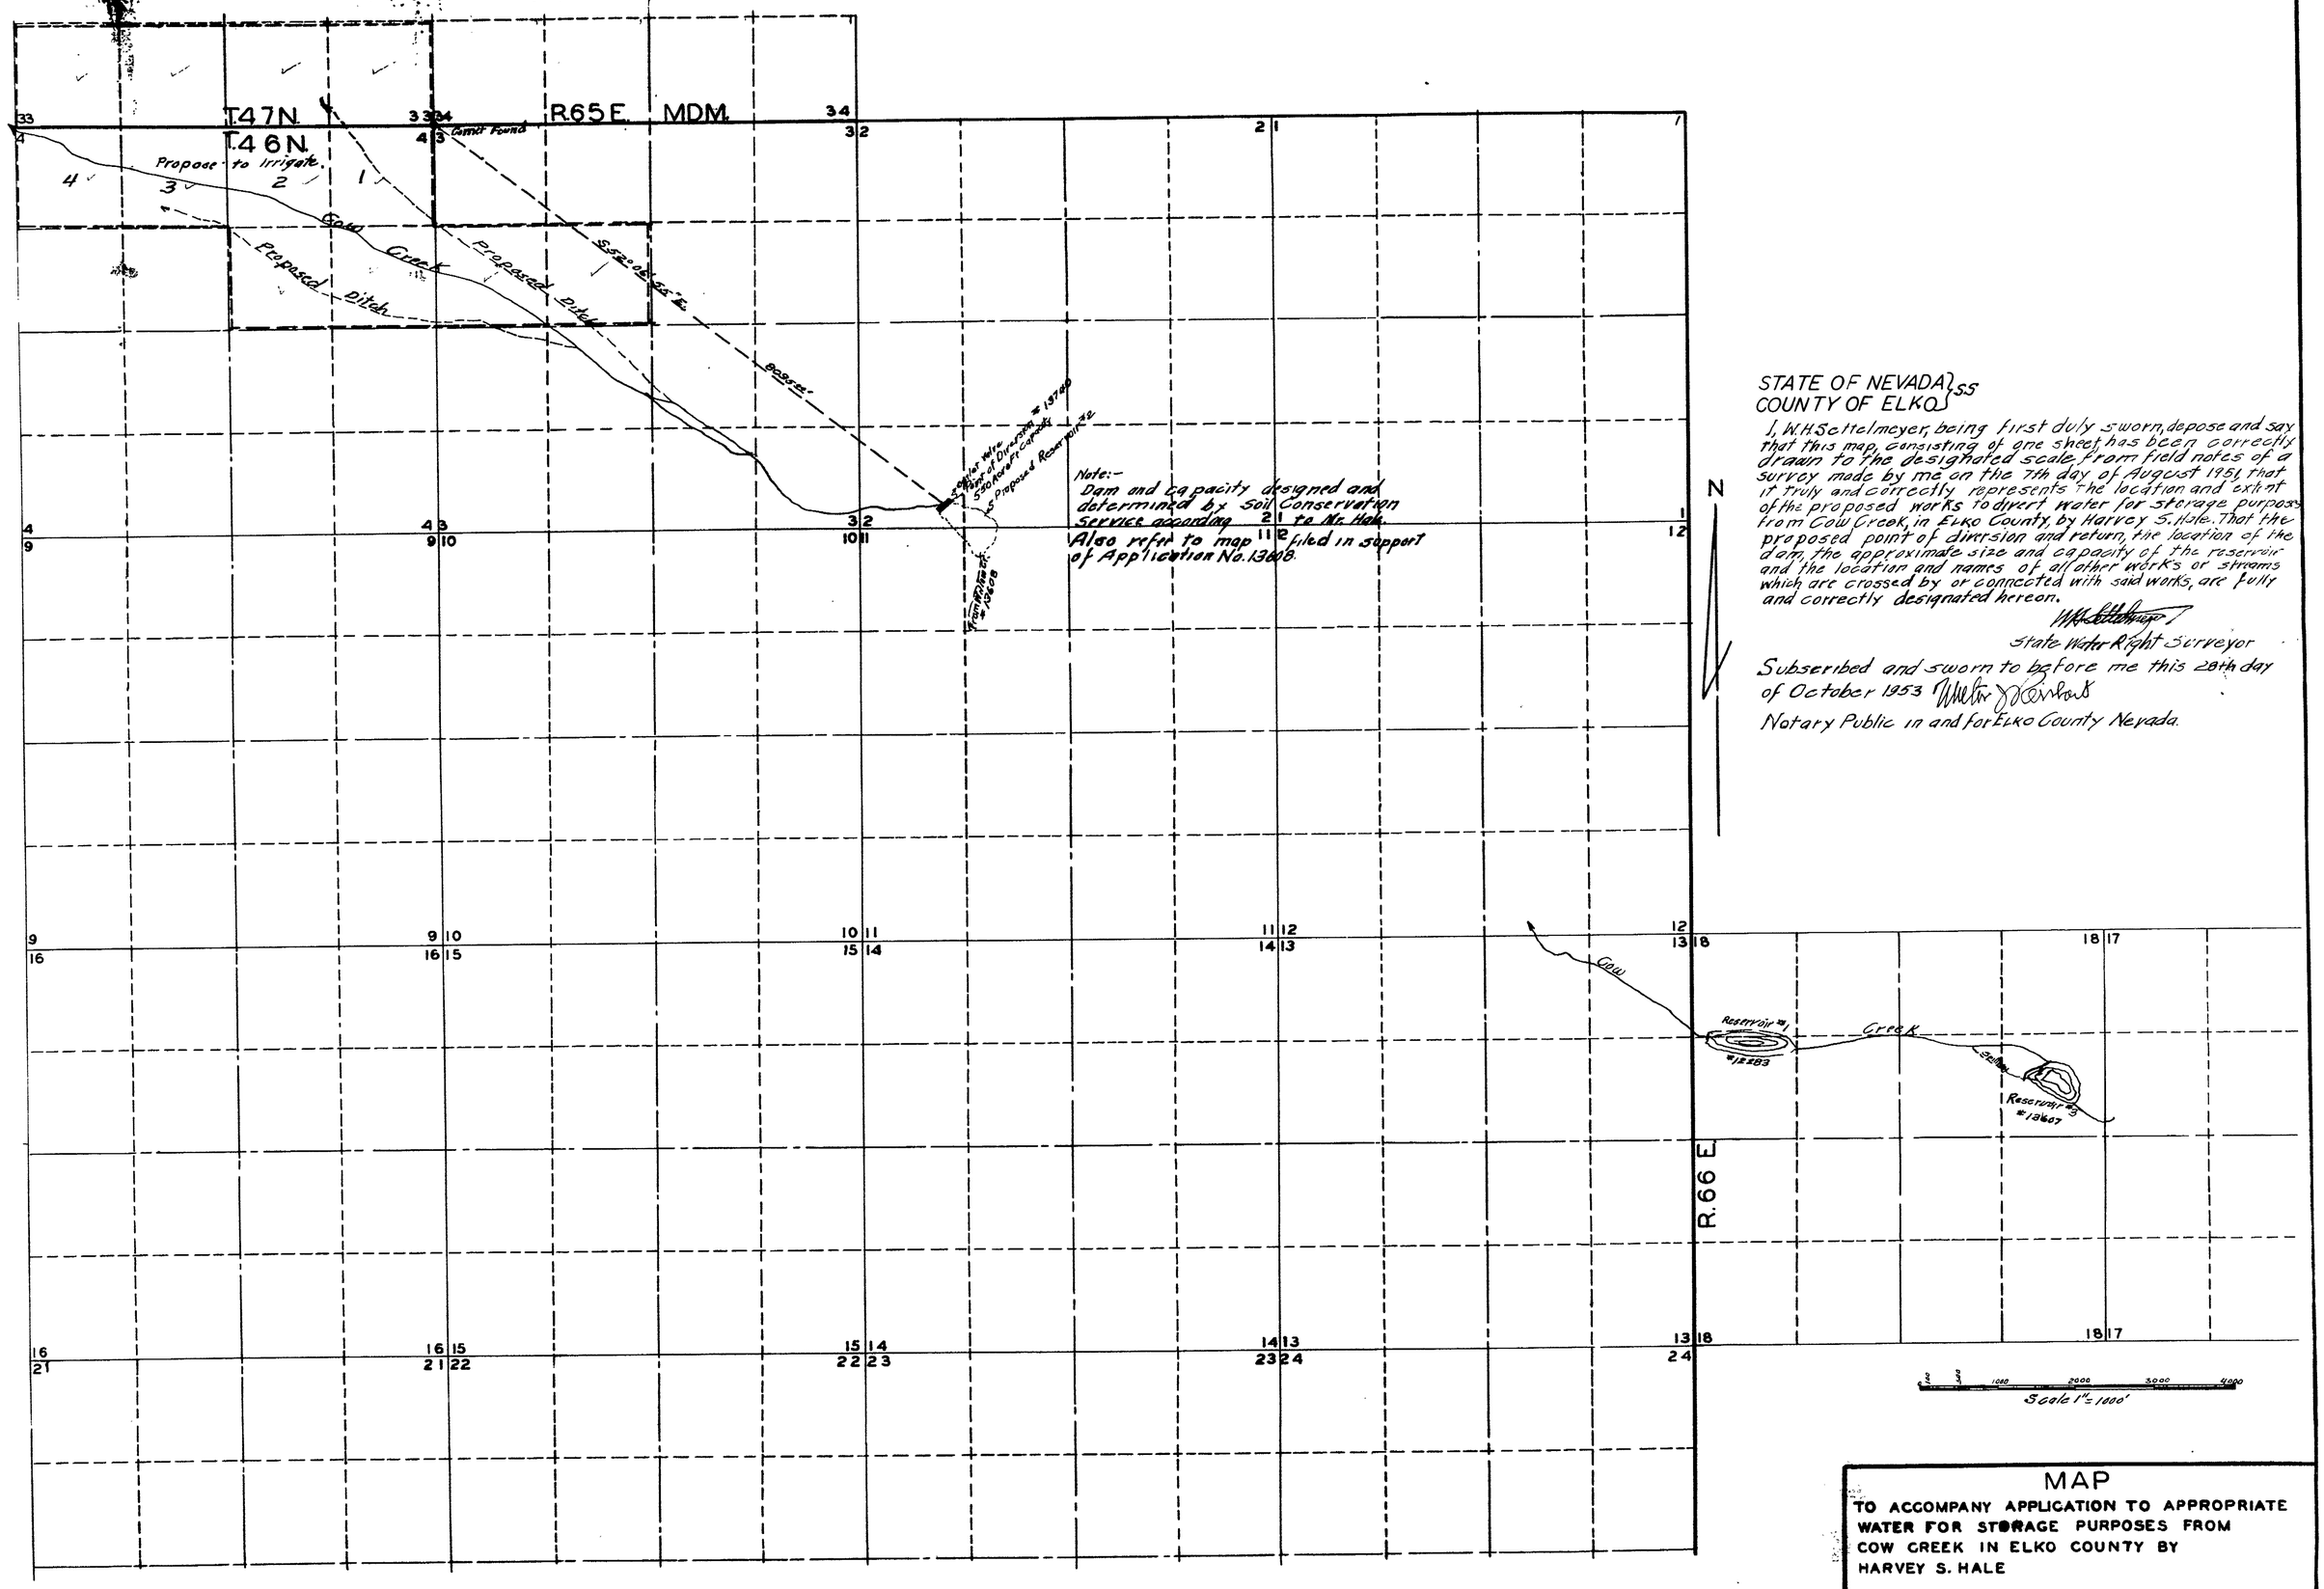

STATE OF NEVADA } SS
COUNTY OF ELKO }

I, W.H. Settelmeyer, being first duly sworn, depose and say that this map, consisting of one sheet, has been correctly drawn to the designated scale from field notes of a survey made by me on the 7th day of August 1951, that it truly and correctly represents the location and extent of the proposed works to divert water for storage purposes from Cow Creek, in Elko County, by Harvey S. Hale. That the proposed point of diversion and return, the location of the dam, the approximate size and capacity of the reservoir and the location and names of all other works or streams which are crossed by or connected with said works, are fully and correctly designated hereon.

W.H. Settelmeyer
State Water Right Surveyor

Subscribed and sworn to before me this 28th day of October 1953 Walter J. Reinhart
Notary Public in and for Elko County Nevada.

FILED
OCT. 30, 1953
STATE ENGINEER'S OFFICE

MAP
TO ACCOMPANY APPLICATION TO APPROPRIATE WATER FOR STORAGE PURPOSES FROM COW CREEK IN ELKO COUNTY BY HARVEY S. HALE

13740