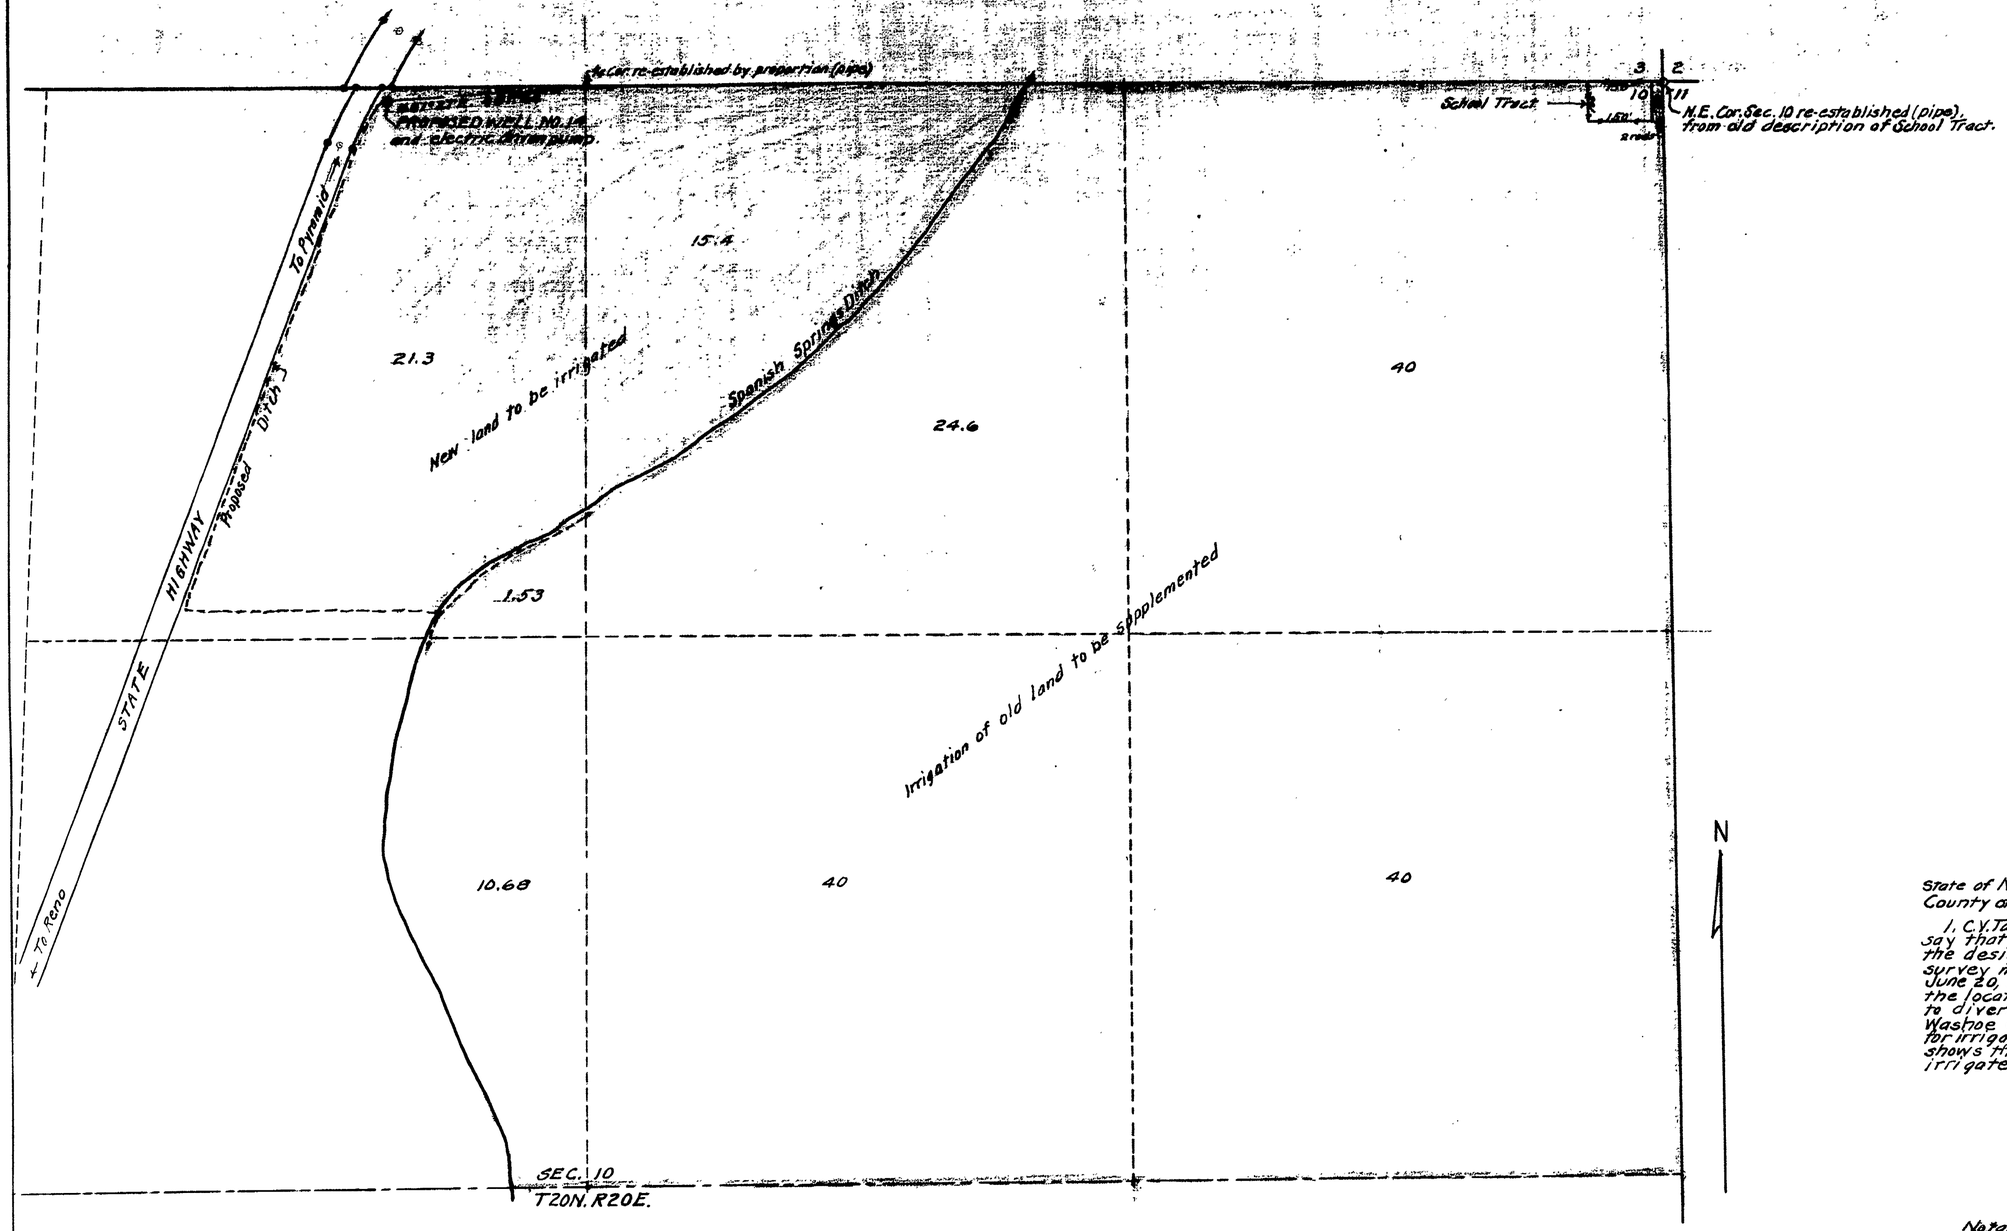

State of Nevada. }
County of Ormsby } SS.

I, C.V. Taylor, being first duly sworn, depose and say that this map has been correctly drawn to the designated scale from the field notes of a survey made under my direction, completed June 20, 1951; that it truly and correctly represents the location and extent of the proposed works to divert water from underground source in Washoe County by J.E. Stead and Marian M. Stead for irrigation and domestic uses; that it correctly shows the point of diversion and lands to be irrigated.

C.V. Taylor, R.E. 326.
State Water Right Surveyor.

Subscribed and sworn to before me this 21st. day of June, 1951

Notary Public in and for Ormsby County, Nevada

My Commission Expires July 6, 1953

SCALE ÷ 1 IN. = 200 FT.

FILED
JUNE 21, 1951

OFFICE STATE ENGINEER
JUN 21 '51
RECEIVED

MAP TO ACCOMPANY APPLICATION TO APPROPRIATE WATER FOR IRRIGATION FROM UNDERGROUND SOURCE BY J.E. STEAD AND MARIAN M. STEAD WASHOE COUNTY, NEVADA.

Taylor and Curran, Registered Engineers
29 E. 1st. St., Reno, Nevada.

13752

13752