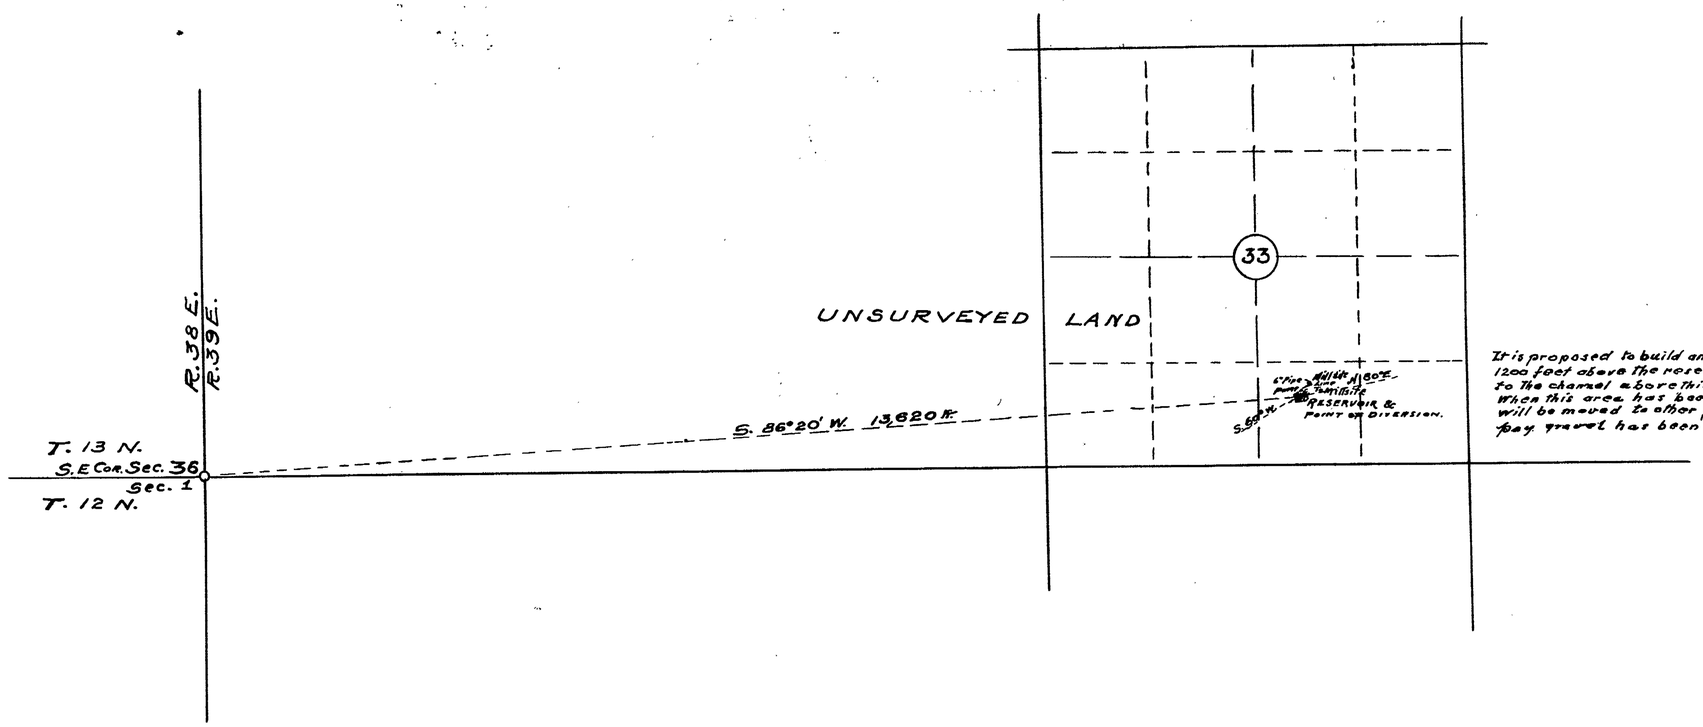

It is proposed to build an earth dam across the channel 1200 feet above the reservoir and to return the water to the channel above this dam.
When this area has been worked out the equipment will be moved to other parts of the property where pay gravel has been developed.

STATE of NEVADA } SS.
COUNTY of NYE }

I, C.A. Liddell, being duly sworn, depose and say that this map, consisting of one sheet, has been correctly drawn to the designated scale from field notes of a survey made by me on the 20th day of June, 1951; and that it truly and correctly represents the the location and extent of the proposed works used to divert water from the underground channel in Ione CANYON, in Nye COUNTY by William B. PATE for MINING Milling and domestic purposes; [illegible] the proposed point of diversion and return, the location of the pump and mill; the size of the diverting pipe. There are no other works or streams connected with said works.

C.A. Liddell
State Water Right Surveyor.

Subscribed and sworn to before me this 22nd day of June, 1951.

[illegible]
Notary Public in and for Nye County, Nevada.
My Commission Expires July 15, 1953.

FILED
JUNE 25, 1951
STATE ENGINEER, NEVADA

OFFICE OF STATE ENGINEER

MAP
TO
ACCOMPANY APPLICATION
OF
WILLIAM B. PATE
TO
APPROPRIATE UNDERGROUND WATERS
OF
IONE CANYON
FOR
MINING, MILLING and DOMESTIC PURPOSES
NYE COUNTY ~ NEVADA
SCALE 1 IN. = 1000 ft.

13753