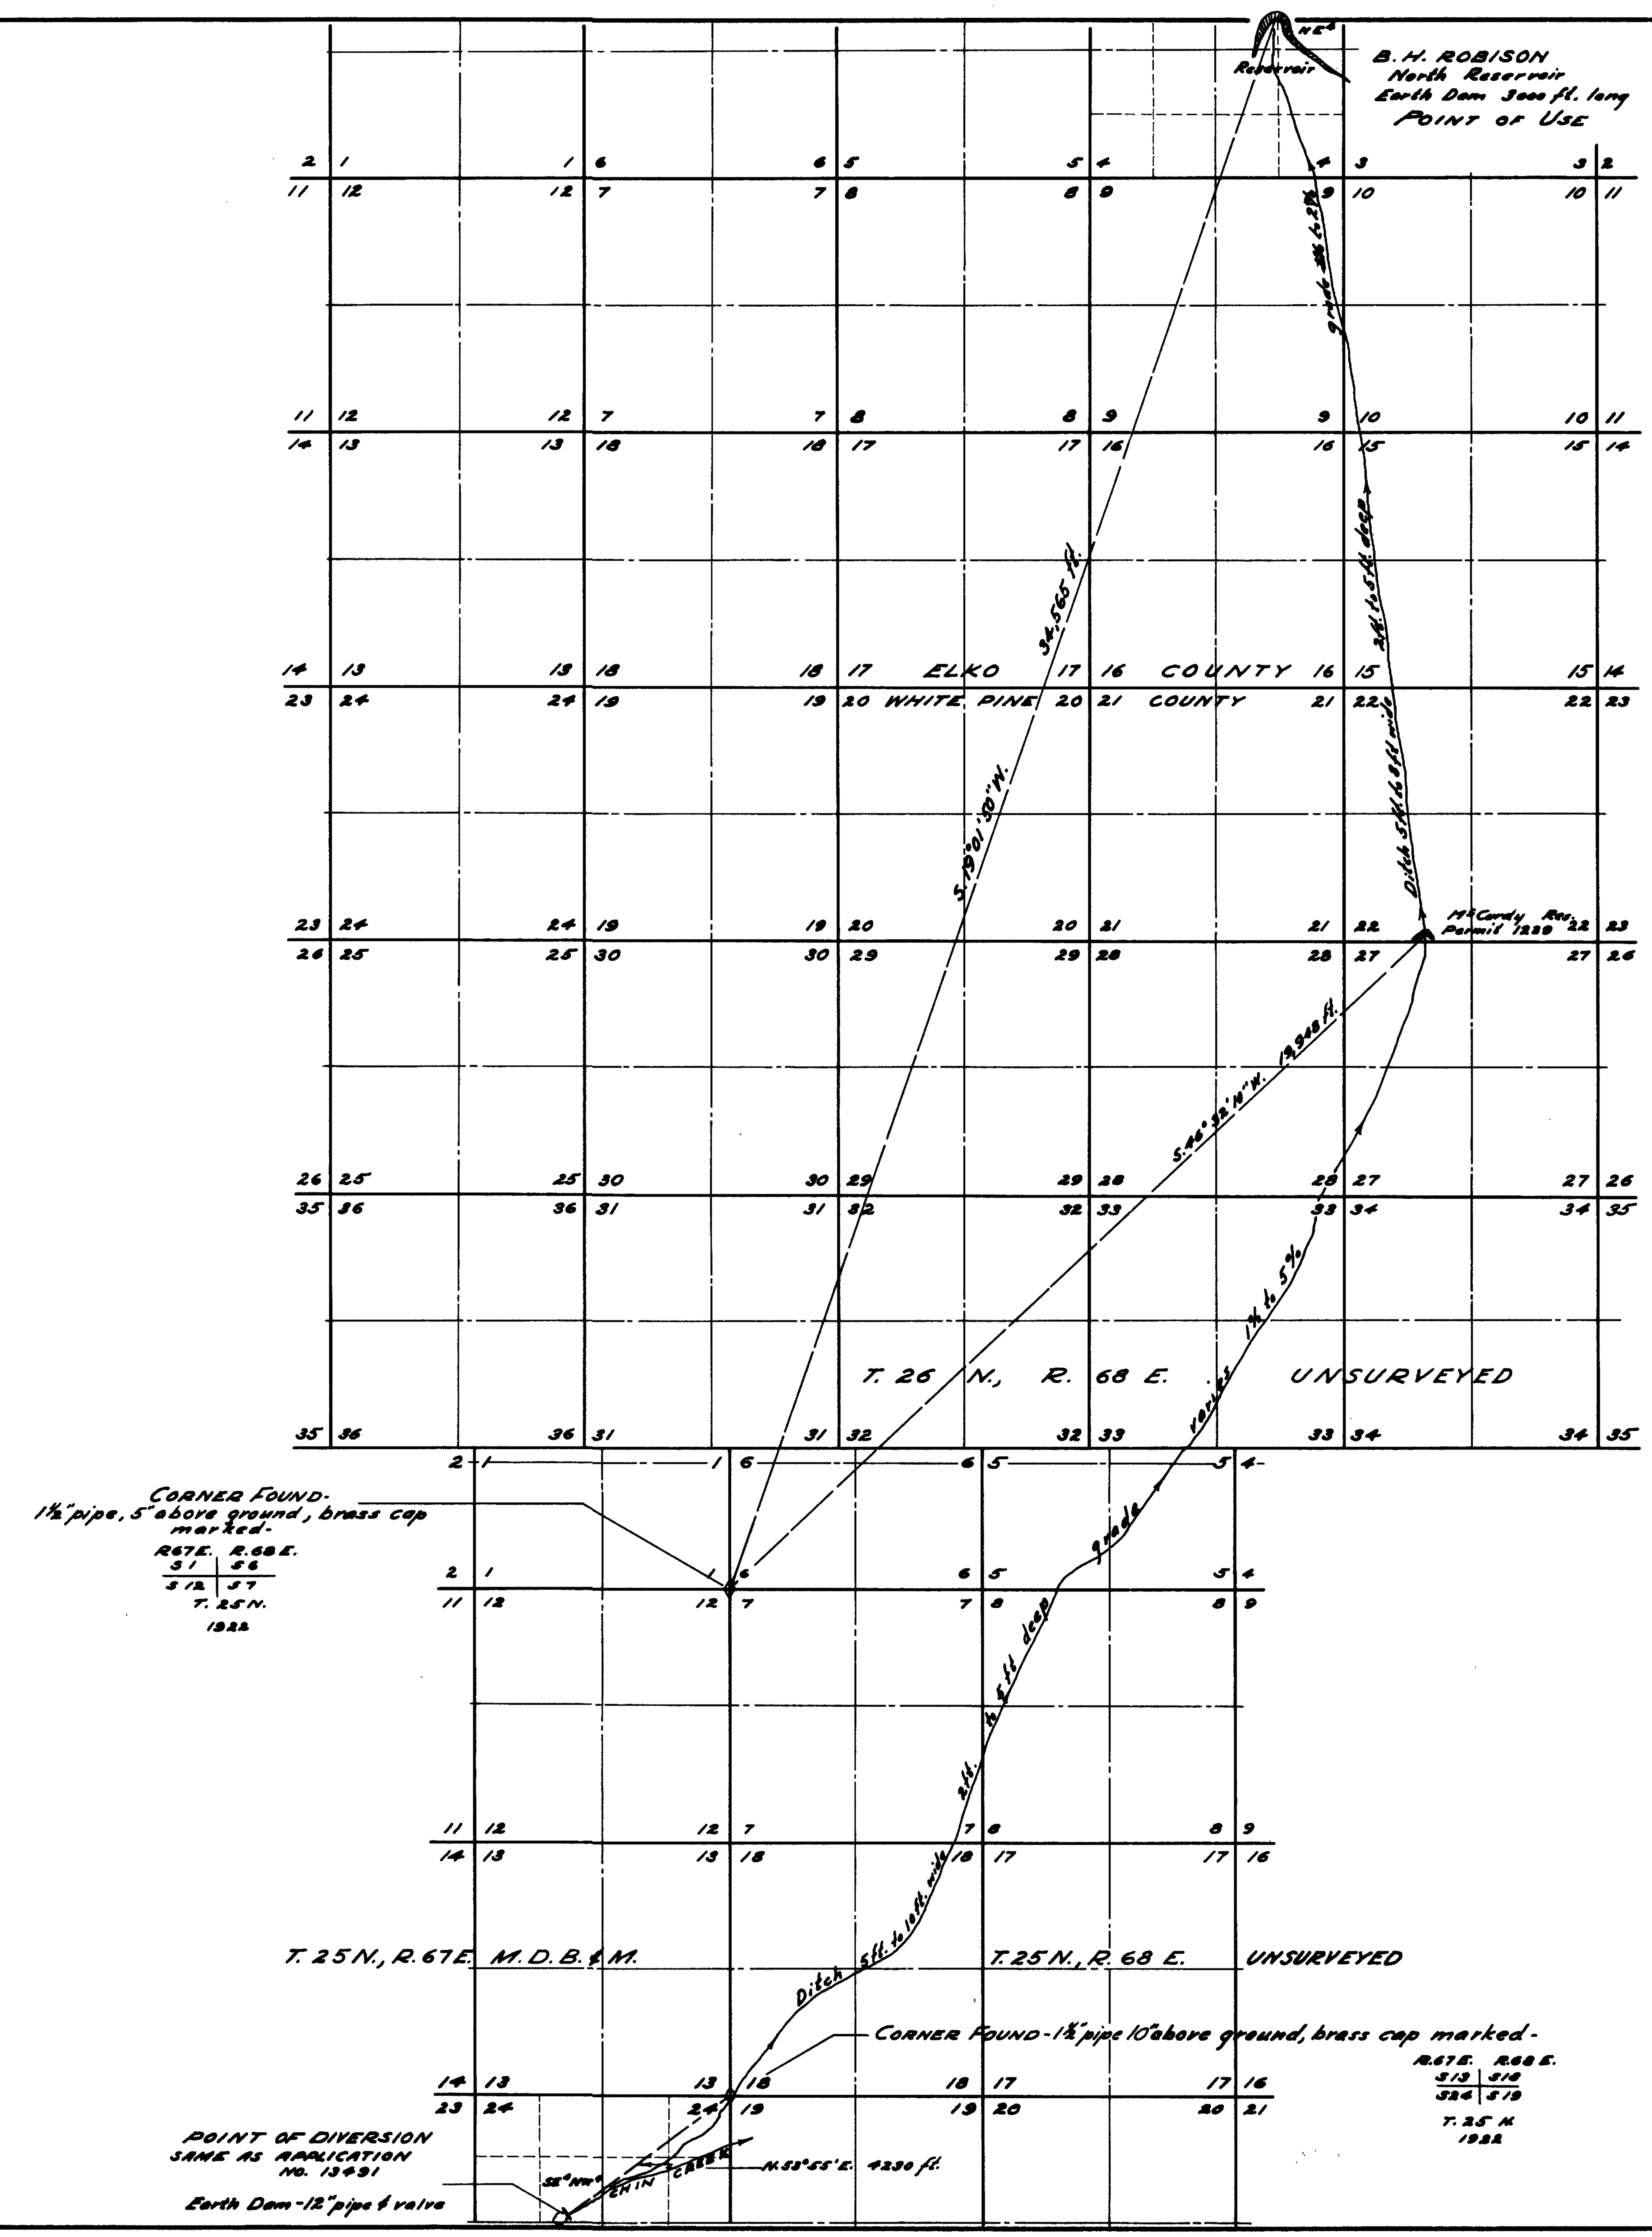


STATE OF NEVADA }
County of White Pine } SS.

I, Robert W. Millard, being first duly sworn, depose and say that this map has been correctly drawn to the designated scale from field notes of a survey made by me between the 7th and 9th days of May, 1951; that it truly and correctly represents the location and extent of the works used to divert water from CHIN CREEK in White Pine County, by B.H. ROBISON for stockwatering purposes; that the point of diversion, the location and size of the diverting channel or other conduit, the place and manner of use, and the location and names of all other works or streams which are crossed by or connected with the said works, are fully and correctly designated thereon.

[signature]
State Water Right Surveyor

Subscribed and sworn to before me this 26th day of June 1951.

[signature]
Notary Public in and for White Pine County, Nevada.

0' 5000' 10,000'

SCALE ~ 1 IN. = 2000 FT.

Certificate No. 4081 Issued Mar. 16, 1954

FILED
JUNE 29, 1951
STATE ENGINEER'S OFFICE

# MAP TO ACCOMPANY APPLICATION TO APPROPRIATE WATER FOR STOCKWATERING

BY

B.H. ROBISON

FROM

CHIN CREEK

SURVEYED MAY 8, 1951 BY F.W. MILLARD & SON ELY, NEVADA

82287 T 13758