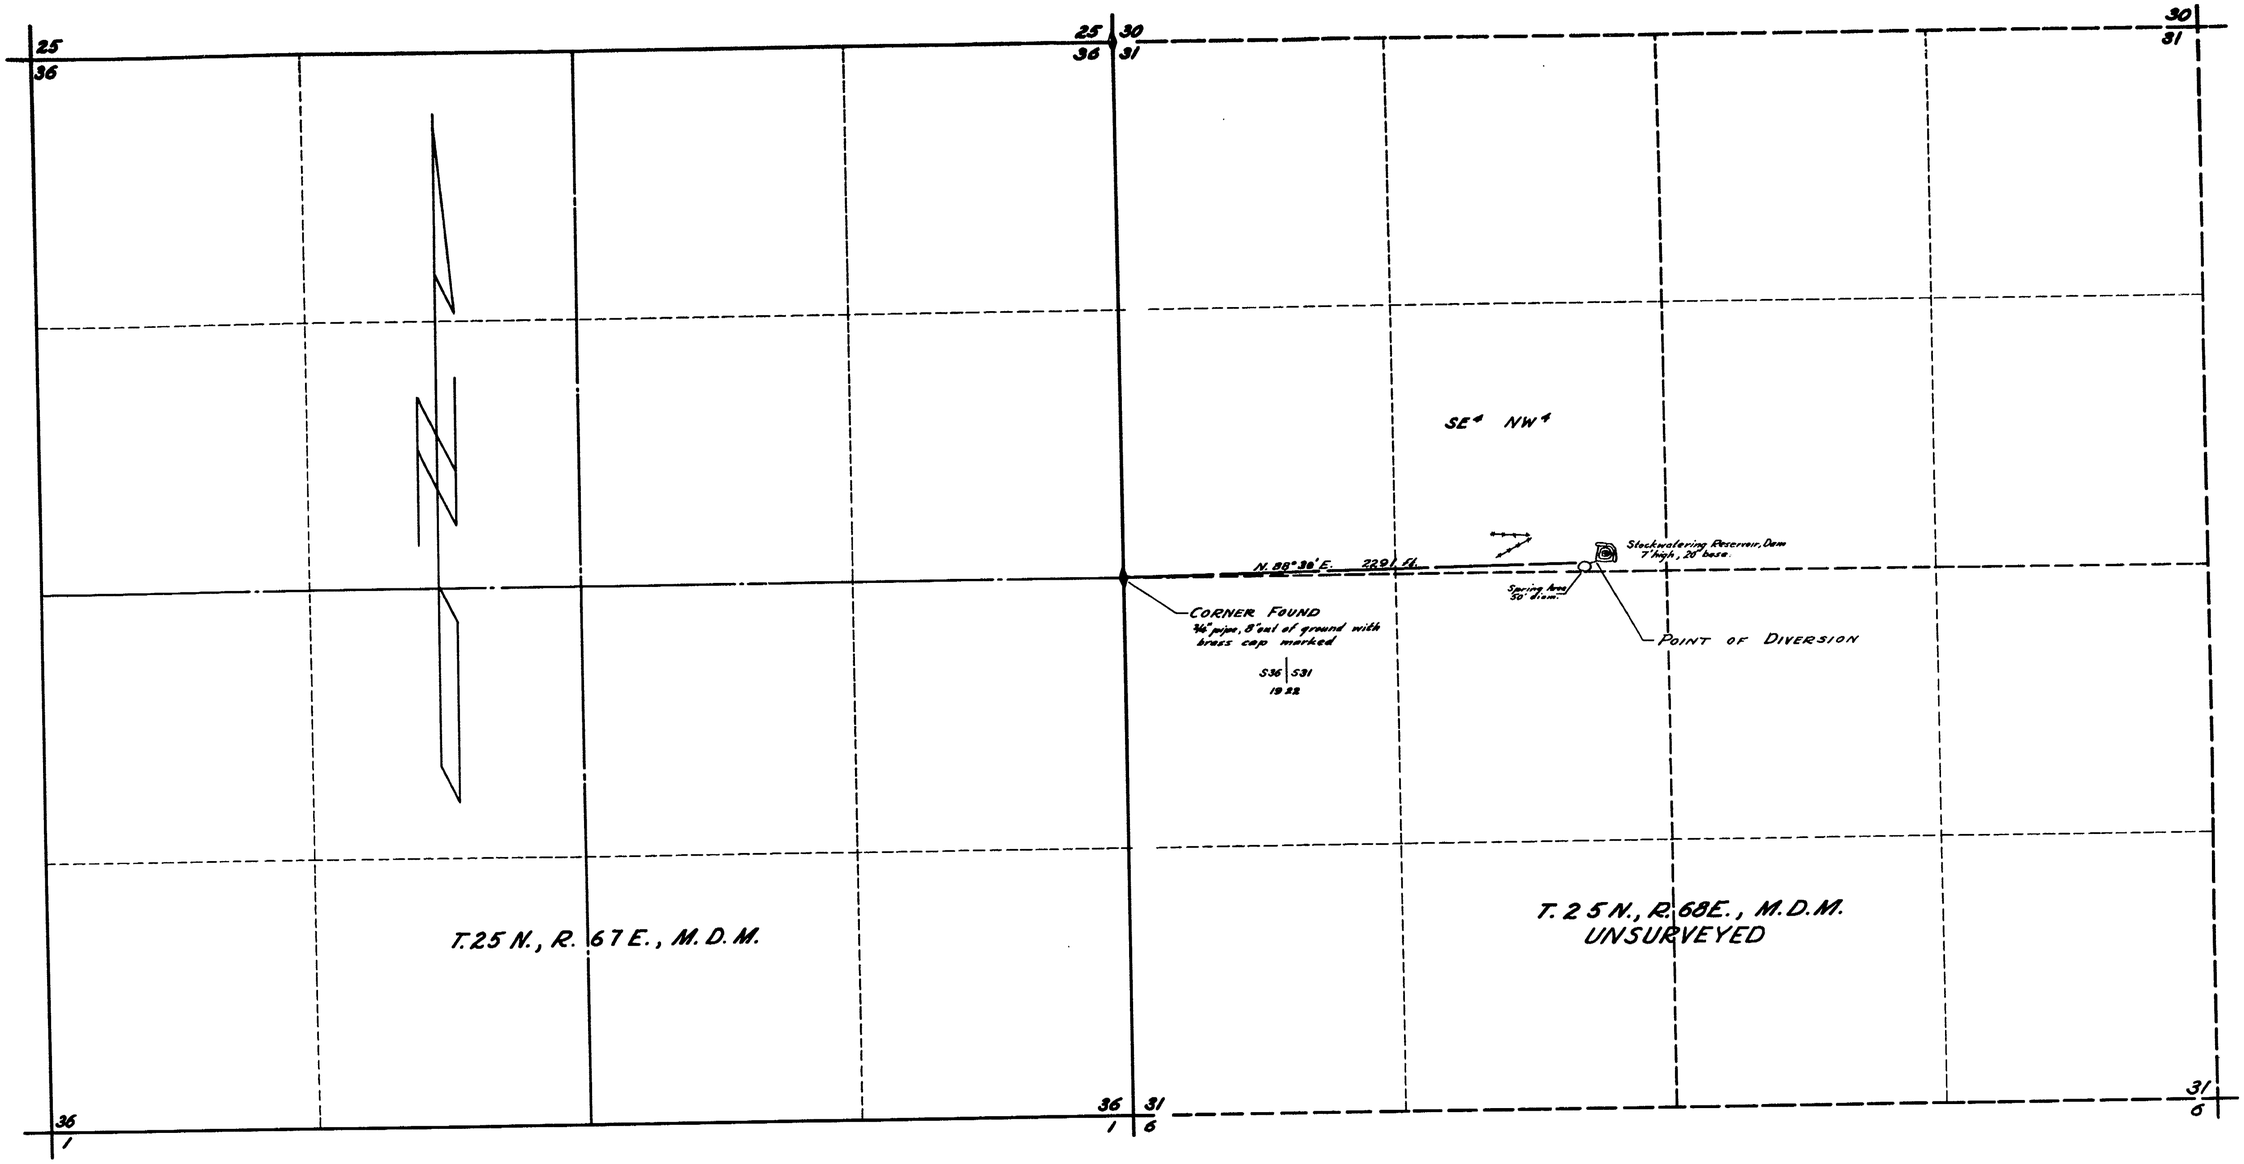

STATE OF NEVADA }
County of White Pine } S.S.

I, Robert W. Millard, being first duly sworn, depose and say that this map, consisting of one sheet has been correctly drawn to the designated scale from field notes of a survey made by me between the 5th and 7th days of April, 1951, that it truly and correctly represents the location and extent of the works used to divert water from MEADOW SPRING in White Pine County, by B. H. ROBISON for stockwatering purposes.

That the proposed point of diversion, the approximate location and size of the diverting channel or other conduit, the place and manner of use, and the location and names of all other works or streams which are crossed by or connected with the said works, are fully and correctly designated thereon.

R. W. Millard
State Water Right Surveyor

Subscribed and sworn to before me this 17th day of July 1951.

Notary Public in and for White Pine County, Nevada.

My commission expires December 22, 1953.

Note:

This spring is also known as Rosetta Spring, Cottonwood Sink Spring, Cedar Spring No. 1 and Indian Spring.

The bearing given is from true meridian as determined by direct solar observation.

0 400 800 1200 1600
SCALE ~ 1 IN. = 400 FT.

Filing No. 4325 Date 20, 1951

FILED
JULY 2, 1951
STATE ENGINEER'S OFFICE

MAP TO ACCOMPANY APPLICATION TO APPROPRIATE WATER FOR
STOCKWATERING
BY
B. H. ROBISON
FROM
MEADOW SPRING

SURVEYED APRIL 6, 1951 BY F.W. MILLARD & SON ELY, NEVADA

13761