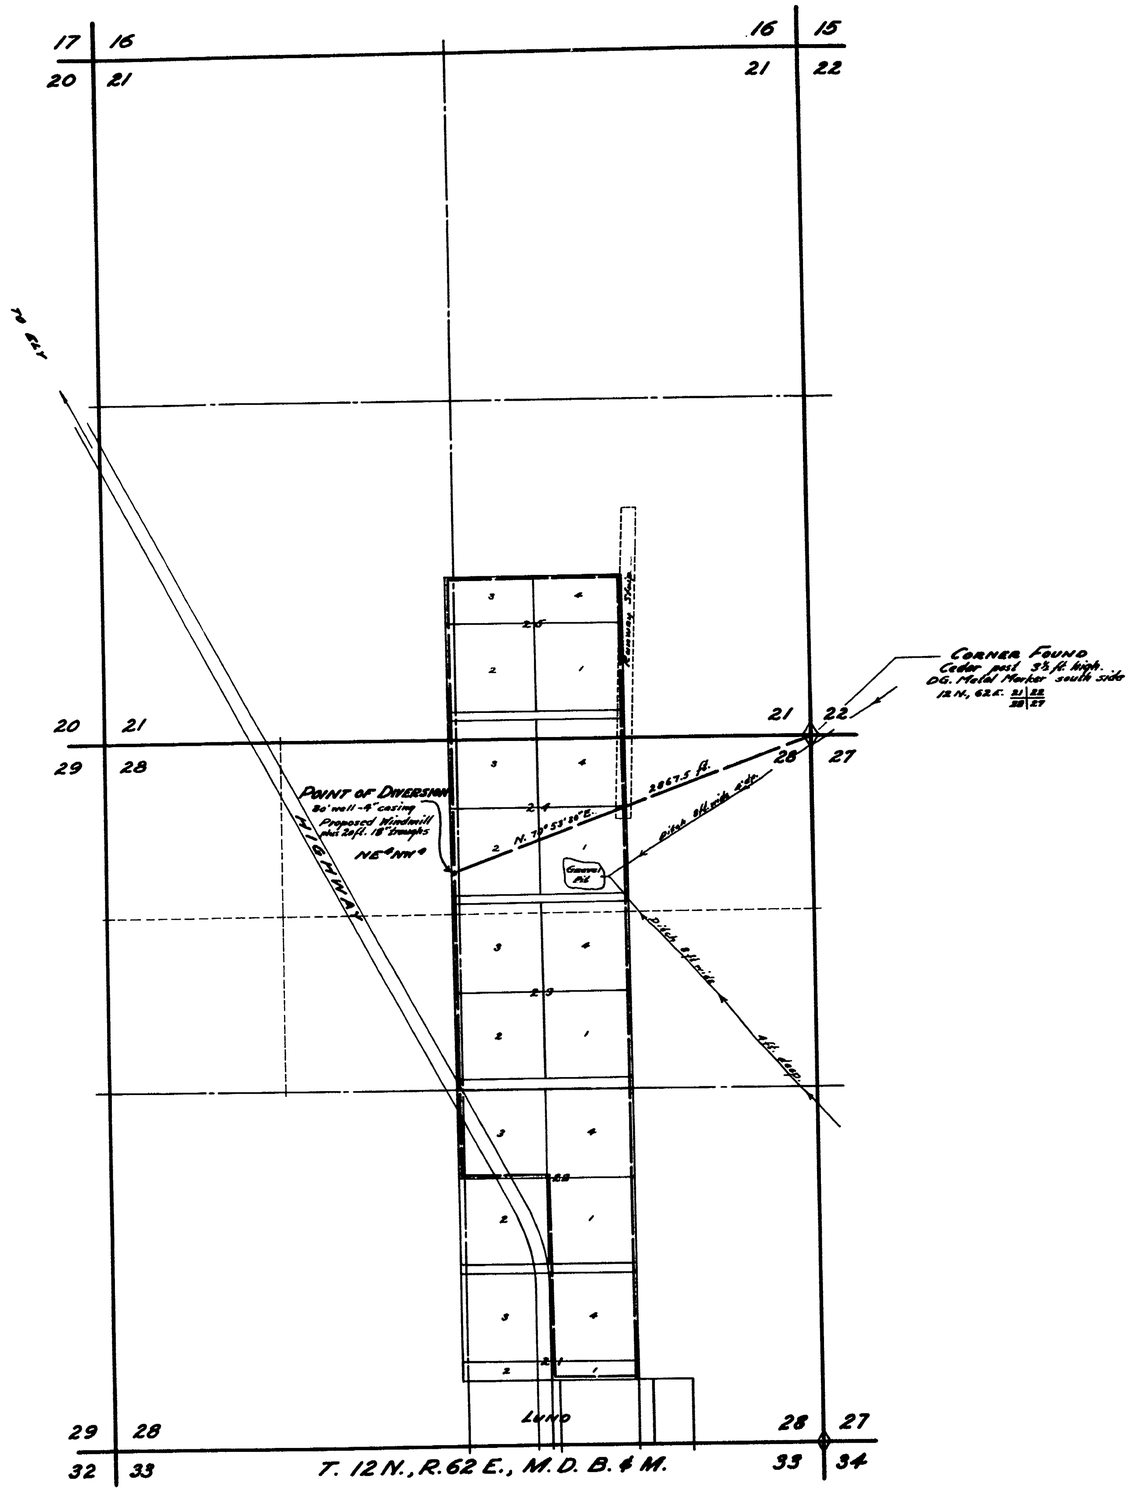

STATE OF NEVADA } ss.
County of White Pine }

I, Robert W. Millard, being first duly sworn, depose and say that this map, consisting of one sheet, has been correctly drawn to the designated scale from field notes of a survey made by me between the 8th and 10th days of June, 1951; that it truly and correctly represents the location and extent of the proposed works used to divert water from UNDERGROUND SOURCE, in White Pine County, by GEORGE H. GUBLER for stockwatering purposes. That the proposed point of diversion, the approximate location and size of the diverting channel or other conduit, the place and manner of use, and the location and names of all other works or streams which are crossed by, or connected with the said works, are fully and correctly designated thereon.

Robert W. Millard
State Water Right Surveyor.

Subscribed and sworn to before me this day of 1951.

F. W. Millard
Notary Public in and for White Pine County, Nevada.
My commission expires Dec. 22, 1953.

SCALE - 1 IN. = 600 FT.

Certificate No. 4133 Issued Nov. 19, 1954

FILED
JULY 2, 1951
STATE ENGINEER'S OFFICE

MAP TO ACCOMPANY APPLICATION TO APPROPRIATE WATER FOR
STOCKWATERING
BY
GEORGE H. GUBLER
FROM
UNDERGROUND SOURCE

SURVEYED JUNE 9, 1951 BY F. W. MILLARD & SON ELY, NEVADA

13762