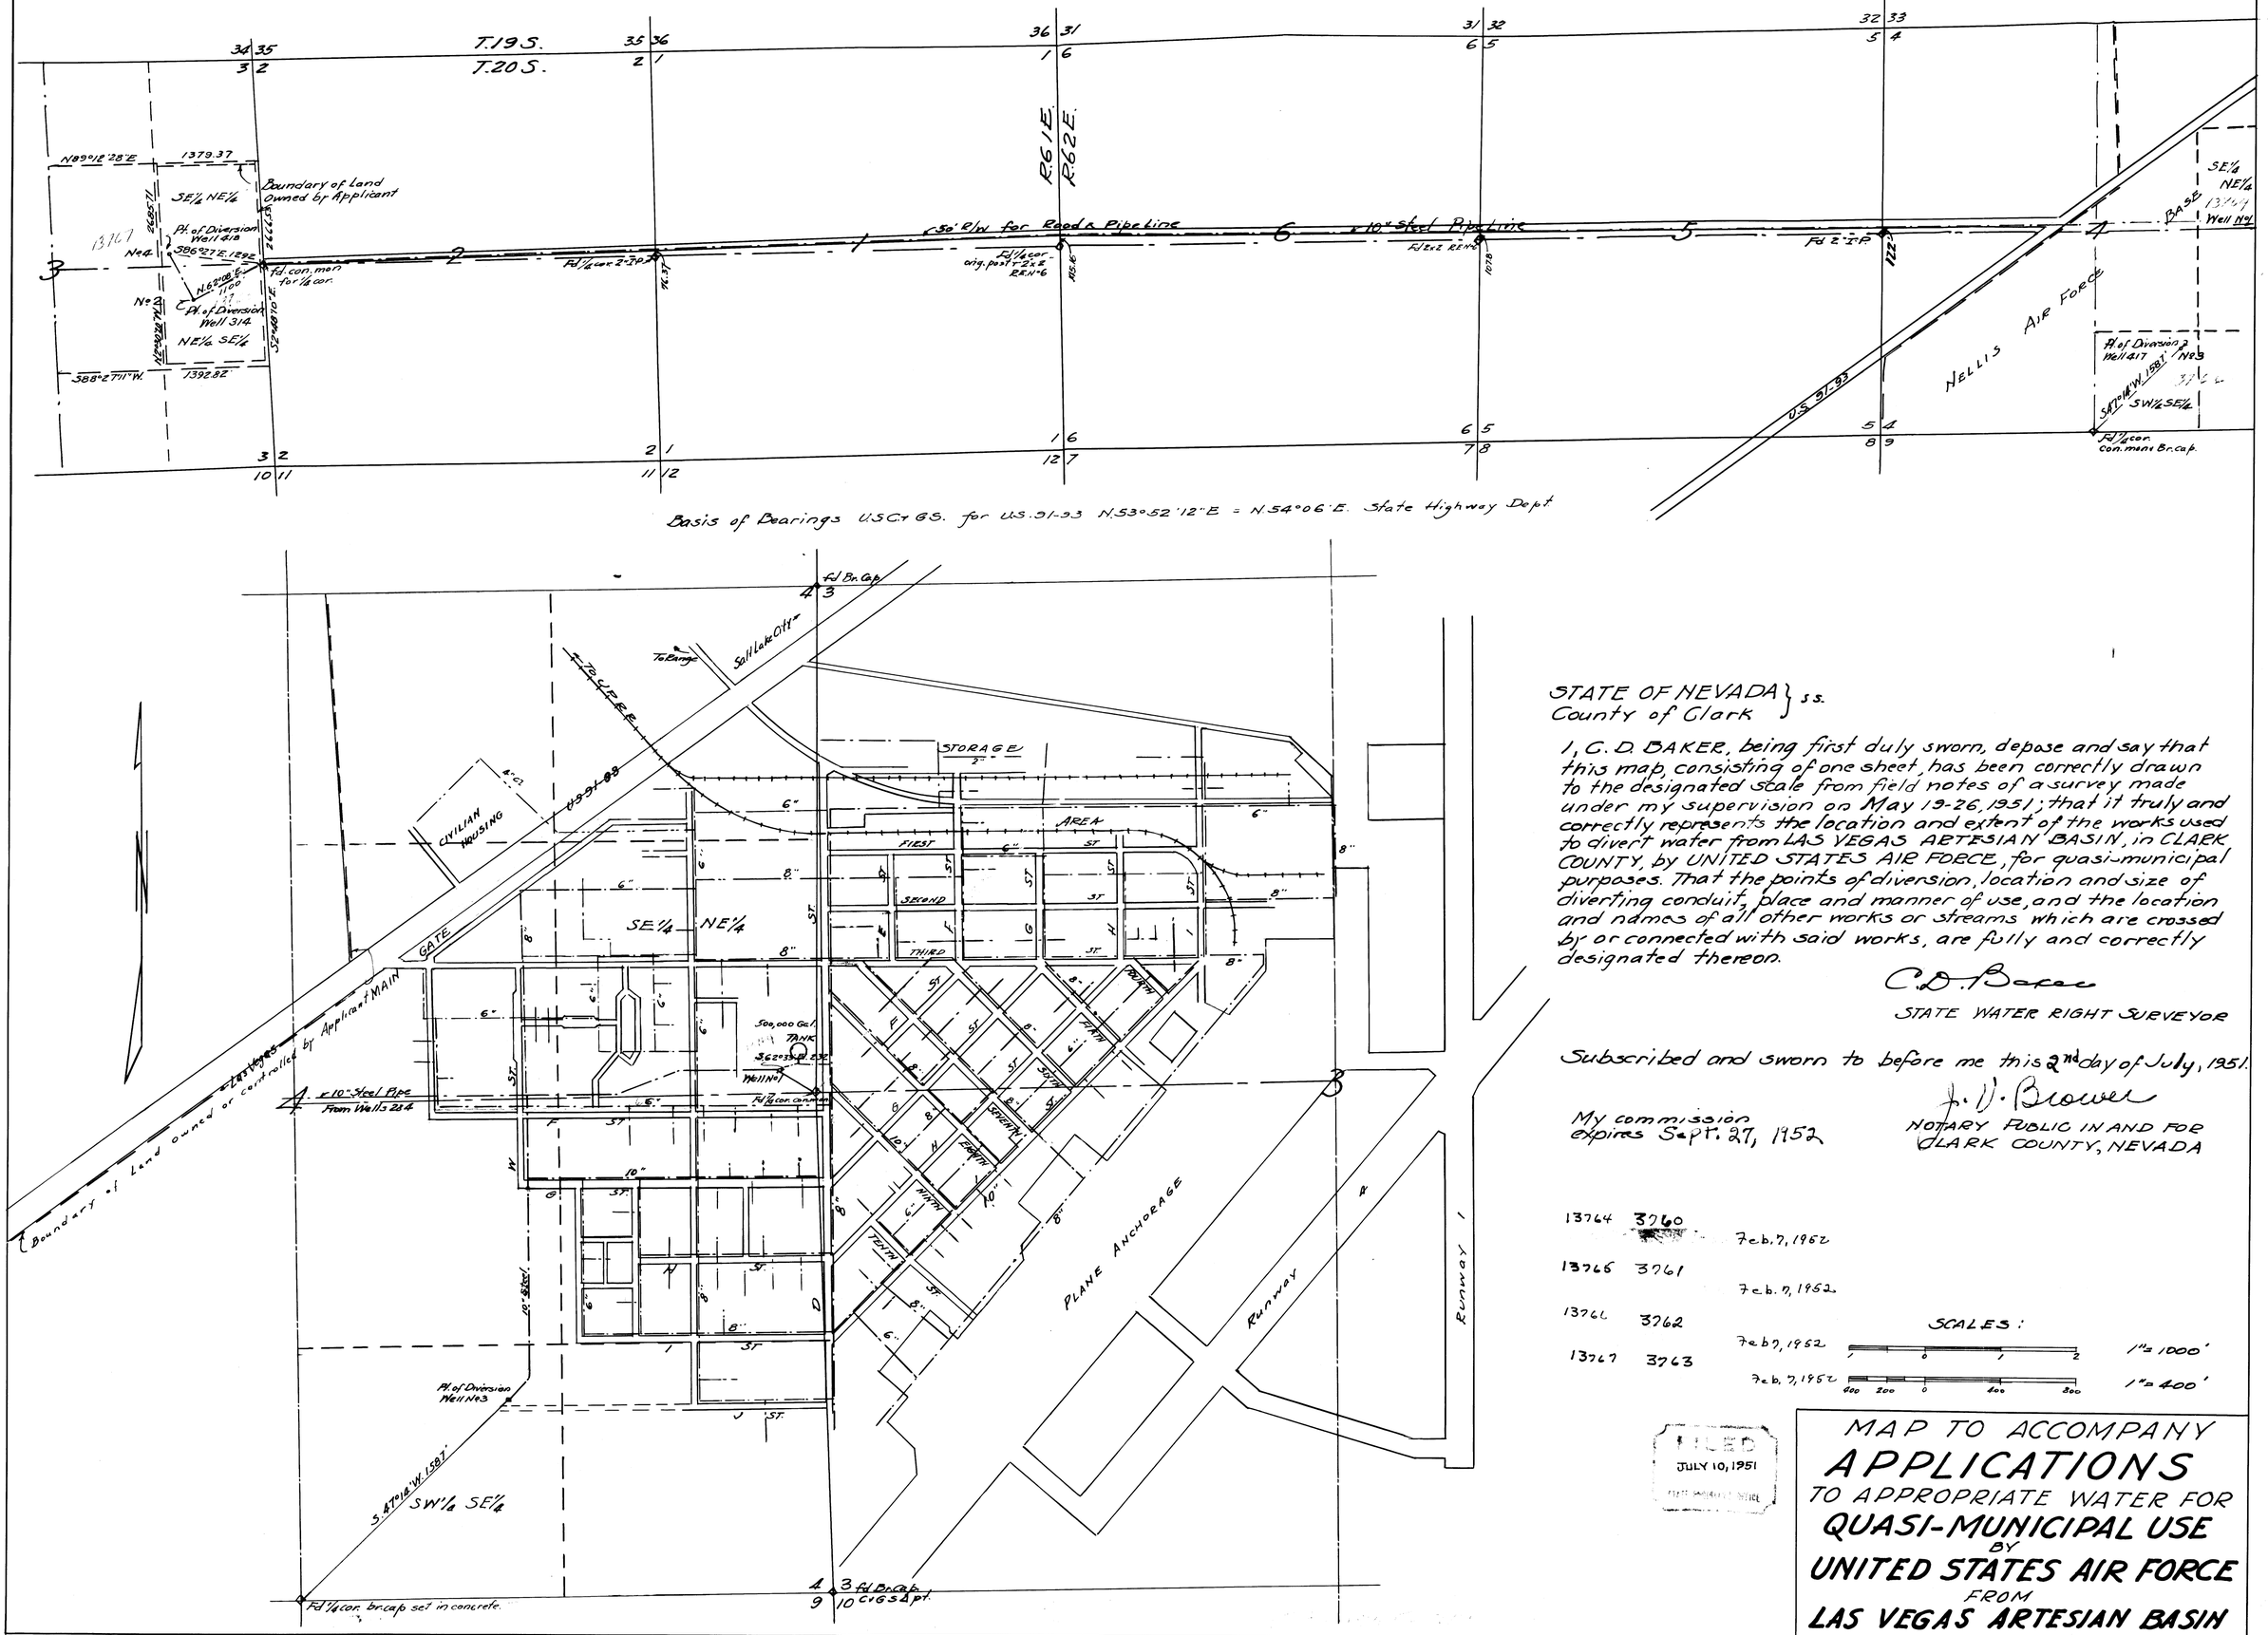

STATE OF NEVADA } ss.
County of Clark

I, C. D. BAKER, being first duly sworn, depose and say that this map, consisting of one sheet, has been correctly drawn to the designated scale from field notes of a survey made under my supervision on May 19-26, 1951; that it truly and correctly represents the location and extent of the works used to divert water from LAS VEGAS ARTESIAN BASIN, in CLARK COUNTY, by UNITED STATES AIR FORCE, for quasi-municipal purposes. That the points of diversion, location and size of diverting conduit, place and manner of use, and the location and names of all other works or streams which are crossed by or connected with said works, are fully and correctly designated thereon.

C. D. Baker
STATE WATER RIGHT SURVEYOR

Subscribed and sworn to before me this 2nd day of July, 1951.

F. V. Brower
NOTARY PUBLIC IN AND FOR CLARK COUNTY, NEVADA

My commission expires Sept. 27, 1952

13764	3760	Feb. 7, 1952
13765	3761	Feb. 7, 1952
13766	3762	Feb. 7, 1952
13767	3763	Feb. 7, 1952

SCALES:
1" = 1000'
1" = 400'

FILED
JULY 10, 1951
STATE ENGINEER

MAP TO ACCOMPANY
APPLICATIONS
TO APPROPRIATE WATER FOR
QUASI-MUNICIPAL USE
BY
UNITED STATES AIR FORCE
FROM
LAS VEGAS ARTESIAN BASIN

85497 85496 85495 85494 08966 13764-13765-13766-13767