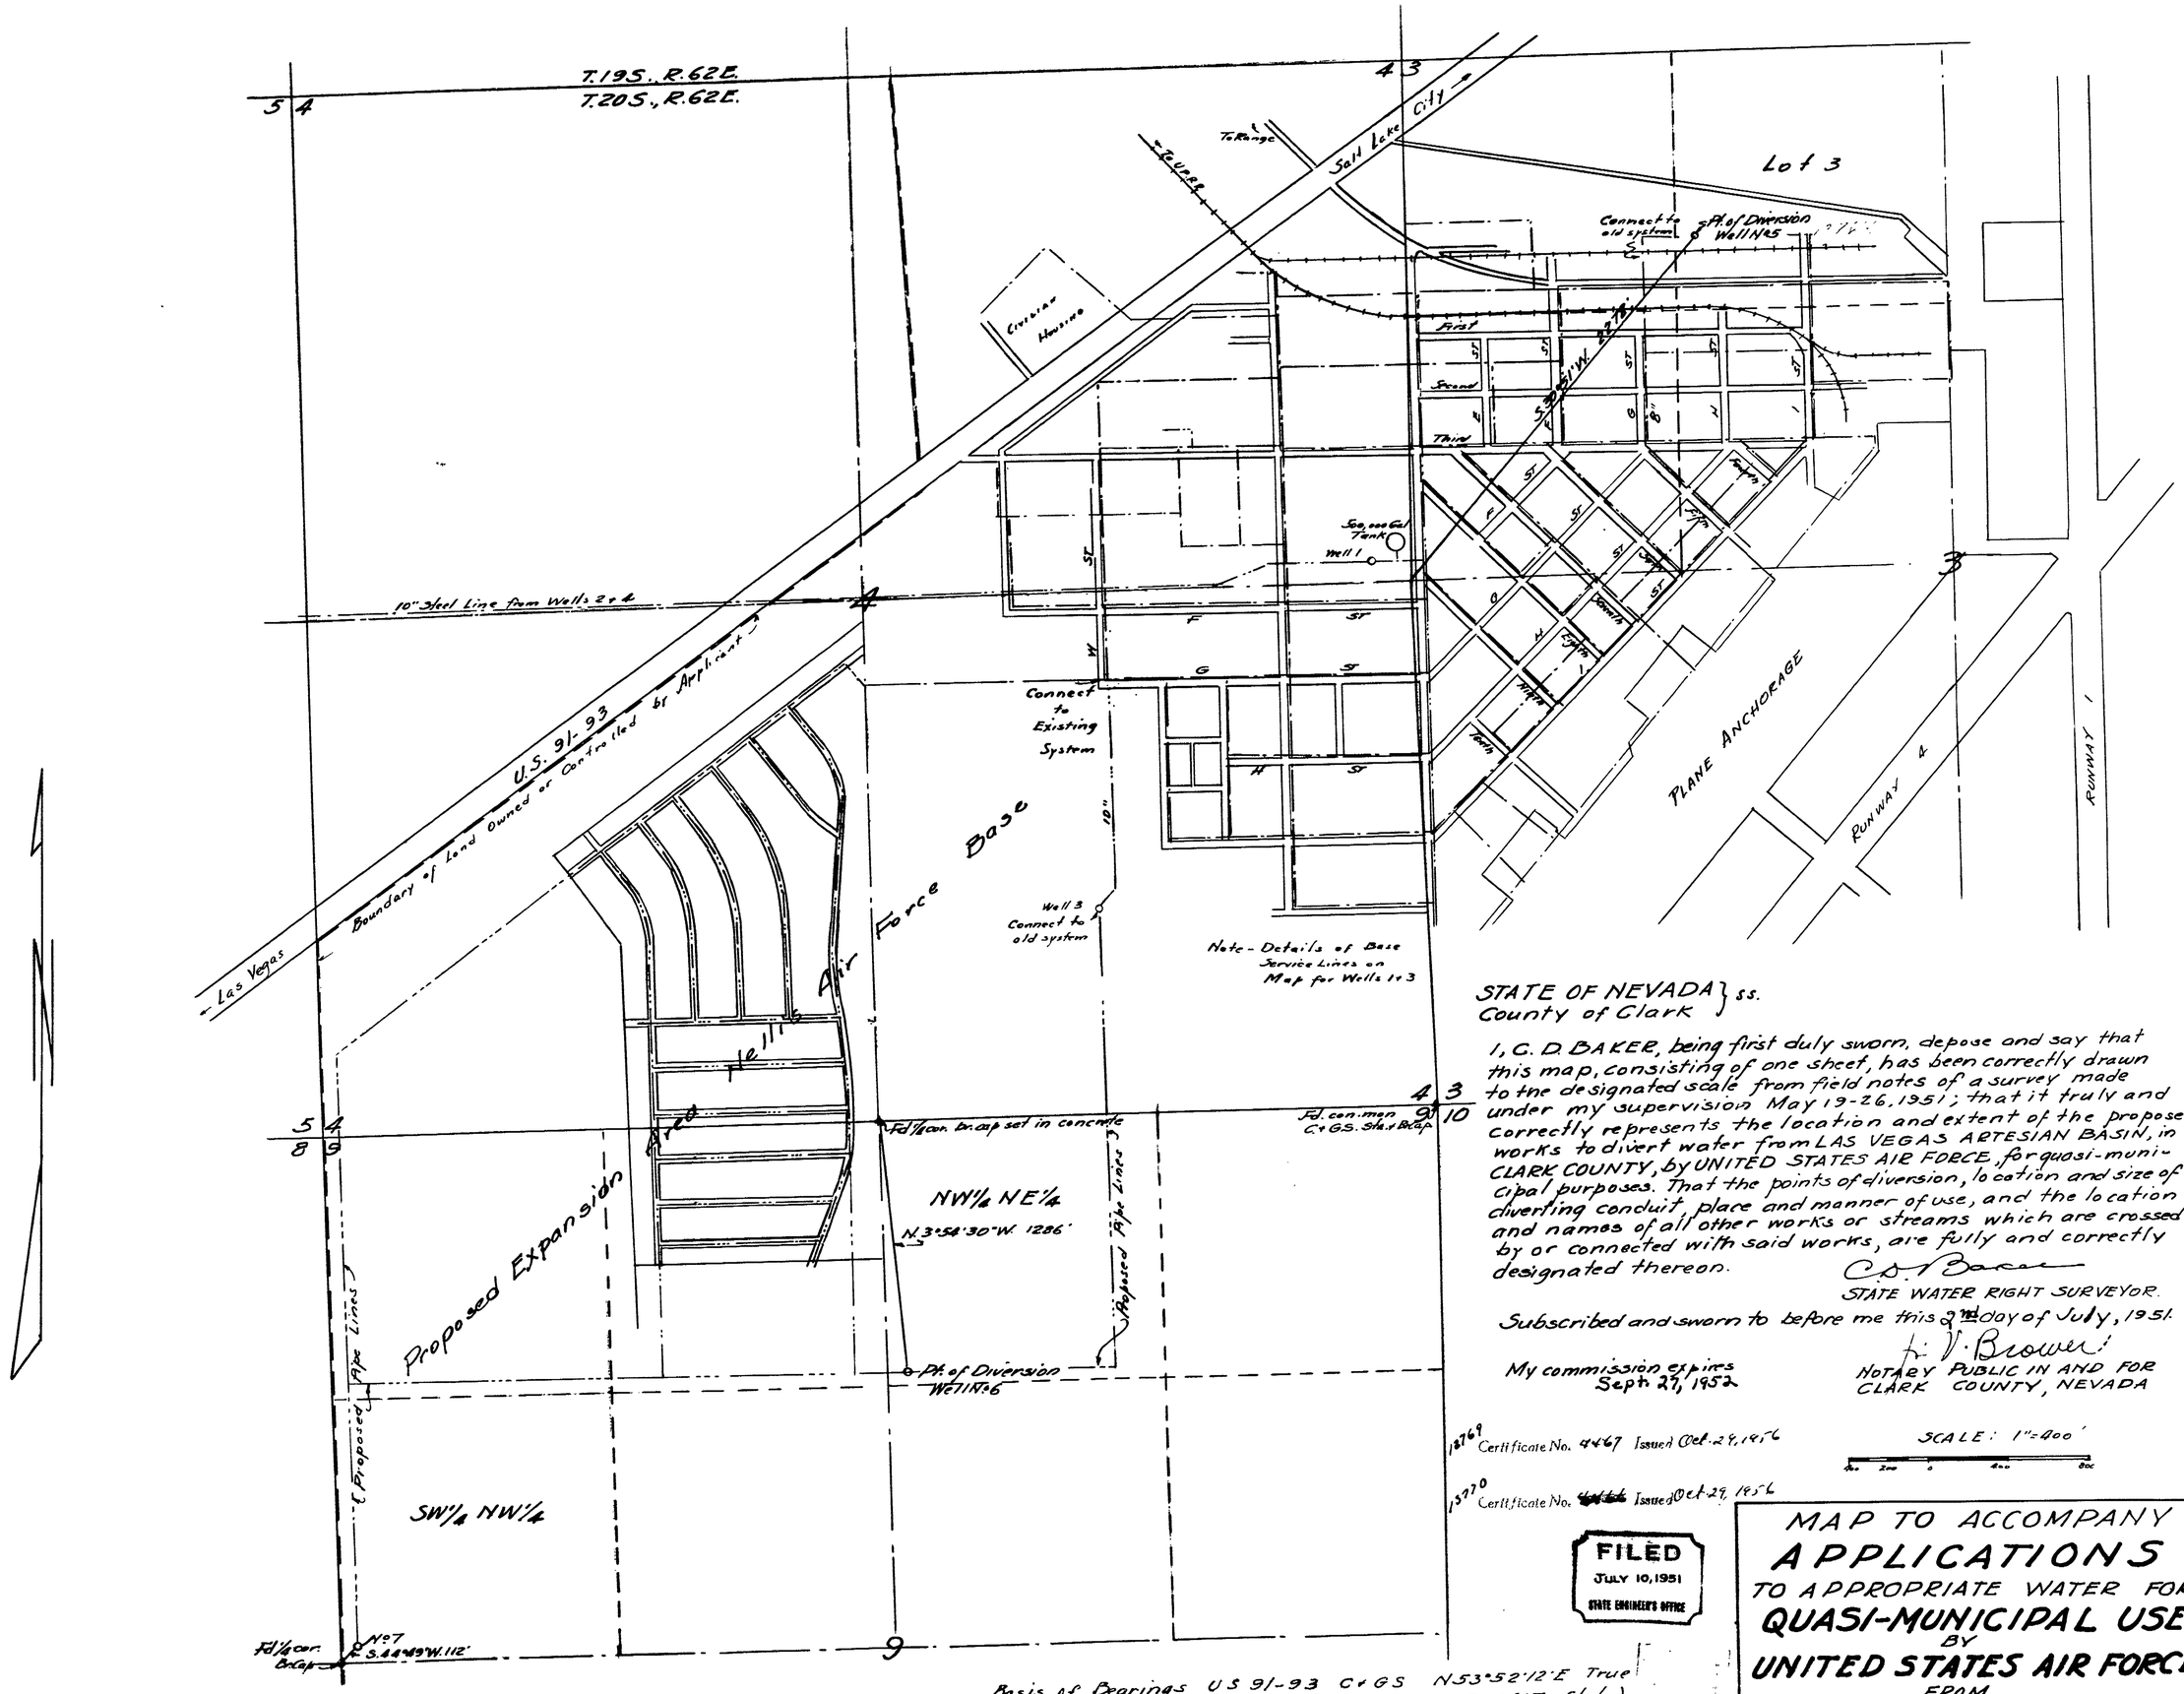

STATE OF NEVADA } ss.
County of Clark

I, C. D. BAKER, being first duly sworn, depose and say that this map, consisting of one sheet, has been correctly drawn to the designated scale from field notes of a survey made under my supervision May 19-26, 1951; that it truly and correctly represents the location and extent of the proposed works to divert water from LAS VEGAS ARTESIAN BASIN, in CLARK COUNTY, by UNITED STATES AIR FORCE, for quasi-municipal purposes. That the points of diversion, location and size of diverting conduit, place and manner of use, and the location and names of all other works or streams which are crossed by or connected with said works, are fully and correctly designated thereon.

C. D. Baker
STATE WATER RIGHT SURVEYOR.

Subscribed and sworn to before me this 2nd day of July, 1951.

F. V. Brower
NOTARY PUBLIC IN AND FOR CLARK COUNTY, NEVADA

My commission expires Sept. 27, 1952

13769 Certificate No. 4467 Issued Oct. 29, 1956

13770 Certificate No. [illegible] Issued Oct. 29, 1956

SCALE: 1" = 400'

FILED
JULY 10, 1951
STATE ENGINEER'S OFFICE

MAP TO ACCOMPANY
APPLICATIONS
TO APPROPRIATE WATER FOR
QUASI-MUNICIPAL USE
BY
UNITED STATES AIR FORCE
FROM
LAS VEGAS ARTESIAN BASIN

13768-13769-13770