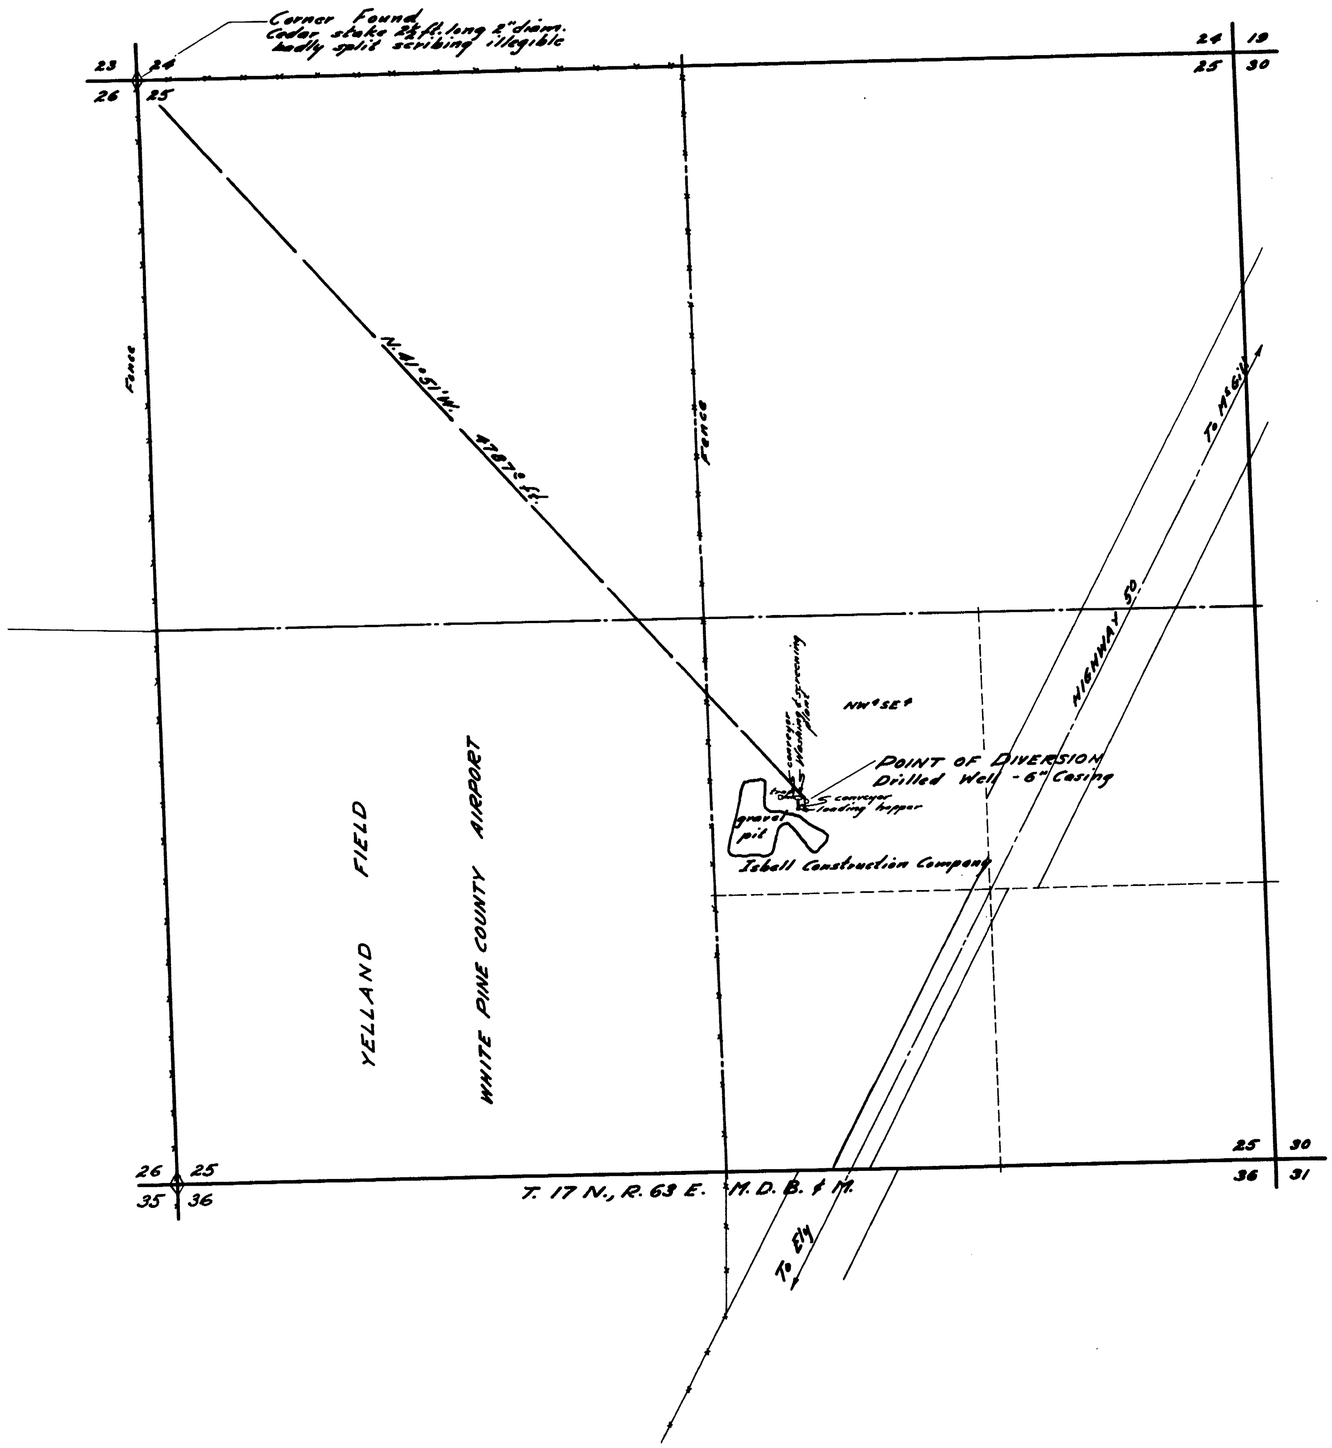

STATE OF NEVADA }ss.
County of White Pine }

I, F. W. Millard, being first duly sworn, depose and say that this map and profile, consisting of one sheet, has been correctly drawn to the designated scale from field notes of a survey made by me between the 4th and 6th days of July, 1951; that it truly and correctly represents the location and extent of the works used to divert water from UNDERGROUND SOURCE, in White Pine County, by ISBELL CONSTRUCTION COMPANY, for mining purposes. That all other works or streams which are crossed by, or connected with, said works; the profile and cross sections of the diverting channel or conduit, are correctly shown and designated hereon.

F. W. Millard
State Water Right Surveyor.

Subscribed and sworn to before me this 16th day of July 1951.

Notary Public in and for White Pine County, Nevada.
My commission expires Nov. 26, 1953.

0 400 800 1200 1600 2000
SCALE ~ 1 IN. = 400 FT.

#273 Issued Jan 20, 1956

JULY 19, 1951

MAP TO ACCOMPANY APPLICATION TO APPROPRIATE WATER FOR MINING
BY
ISBELL CONSTRUCTION CO.
FROM
UNDERGROUND SOURCE

SURVEYED JULY 5th, 1951 BY F. W. MILLARD & SON ELY, NEVADA

13771

13771