State of Nevada } ss.
County of Mineral }

I, L. B. Spencer, being duly sworn, depose and say that this map has been correctly drawn to the designated scale from the Field Notes of a survey made by me on January 3rd, 1951; that it truly and correctly shows the proposed works used to divert the water from Willow Creek, in Nye County, for Irrigation and Domestic Purposes by James Bobb; that the Point of Diversion, Place of Use, and all other works are fully and correctly shown.

L. B. Spencer
State Water Right Surveyor.

Subscribed and sworn to before me this 29 day of January, 1951.

[illegible]
Notary Public in and for Mineral County, Nevada.

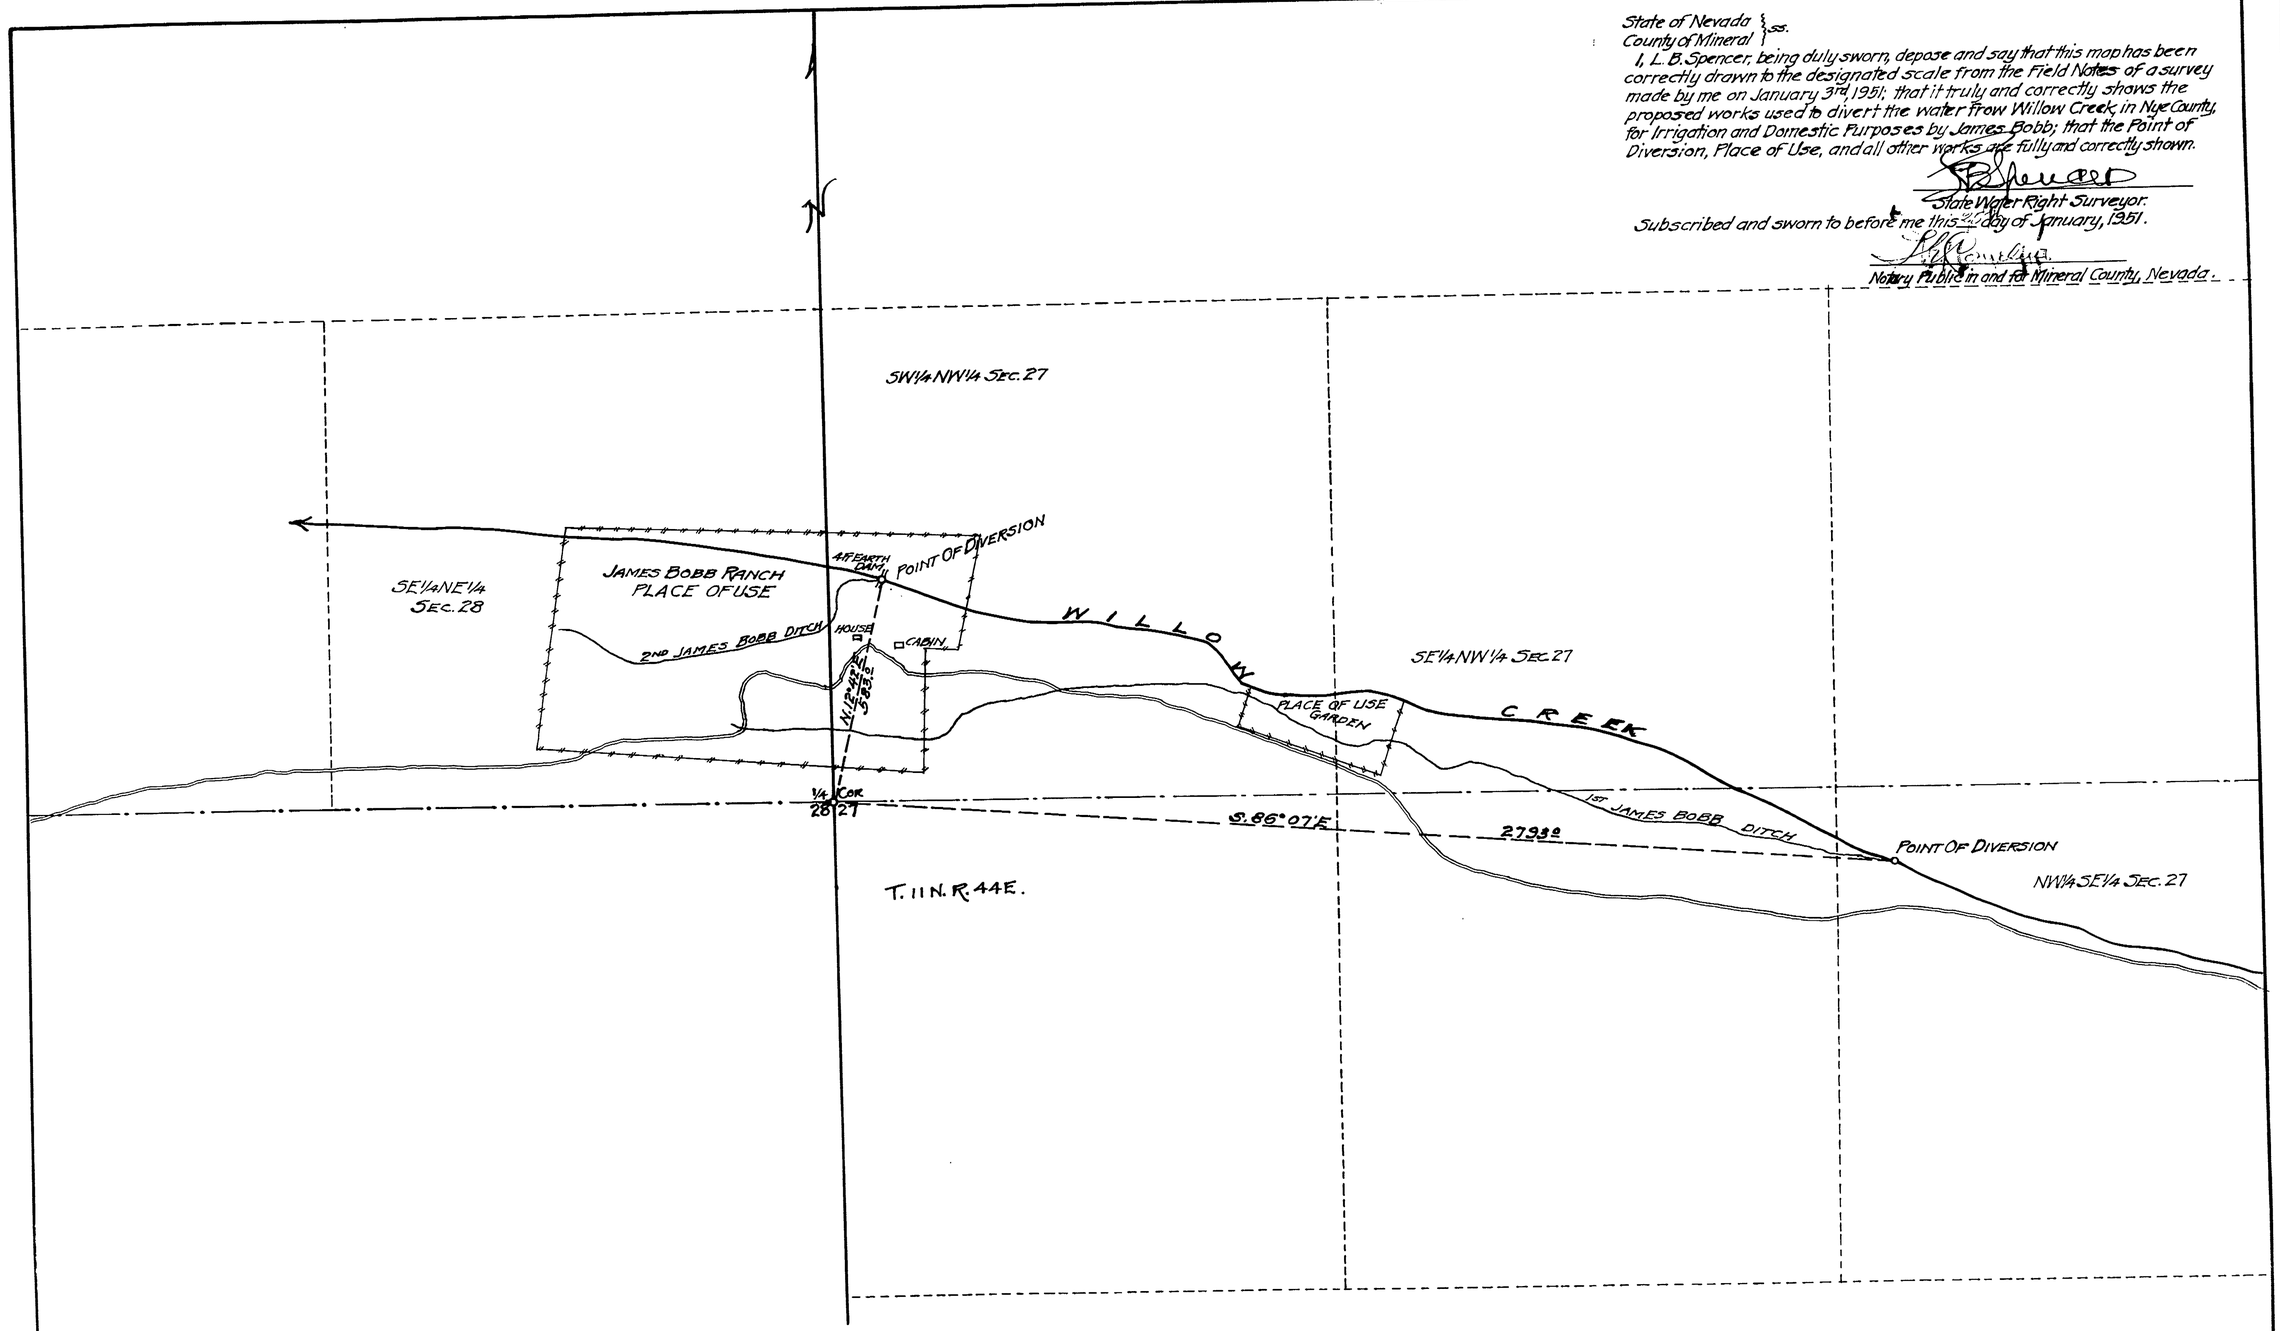

SCALE IN FEET
0 100 200 400 600 800 1000

FILED
JAN. 29, 1951
STATE ENGINEER'S OFFICE

OFFICE

MAP
TO ACCOMPANY APPLICATION TO APPROPRIATE WATER FOR IRRIGATION
BY JAMES BOBB
FROM WILLOW CREEK
IN NYE COUNTY, NEVADA.

SCALE 1" = 200 ft.

SURVEYED JANUARY 3, 1951
BY L. B. SPENCER
STATE WATER RIGHT SURVEYOR
MINA, NEV.

13782