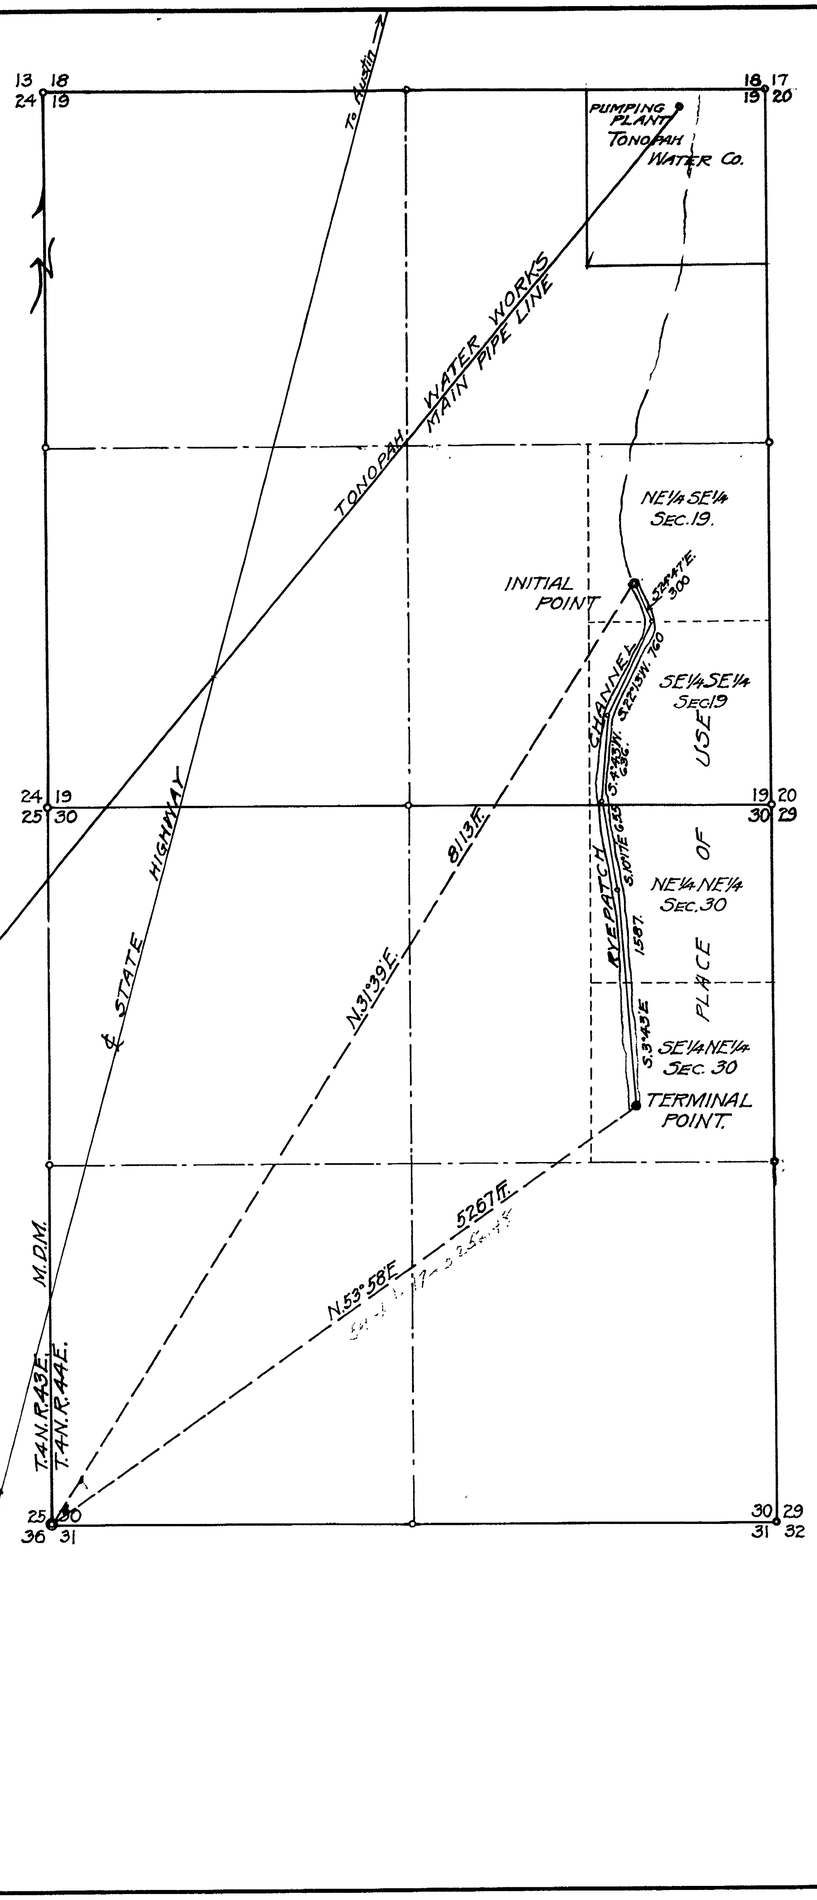

State of Nevada
County of Mineral } ss.

I, L. B. Spencer, being duly sworn, depose and say that this map has been correctly drawn to the designated scale from the Field Notes of a survey made by me on the 23rd day of February, 1951; that it truly and correctly shows the location and extent of Ryepatch Channel used for Stockwatering Purposes, in Nye County, Nevada, by Monitor Livestock Company. That all other works or streams connected with said works, the Place of Use and extent of channel are fully shown hereon.

State Water Right Surveyor.

Subscribed and sworn to before me this 1st day of March, 1951.

Notary Public in and for Mineral County, Nevada

SCALE IN FEET

0 300 600 1200 1800 2400 3000

FILED
MAR. 7, 1951
STATE ENGINEER'S OFFICE

MAP
TO ACCOMPANY PROOF OF VESTED RIGHTS FOR STOCKWATERING BY MONITOR LIVESTOCK COMPANY. FROM RYEPATCH CHANNEL. IN NYE COUNTY, NEVADA.

SCALE 1" = 600 ft. SURVEYED FEB. 23, 1951

BY L. B. SPENCER State Water Right Surveyor. MINA, NEV.

13790

13790