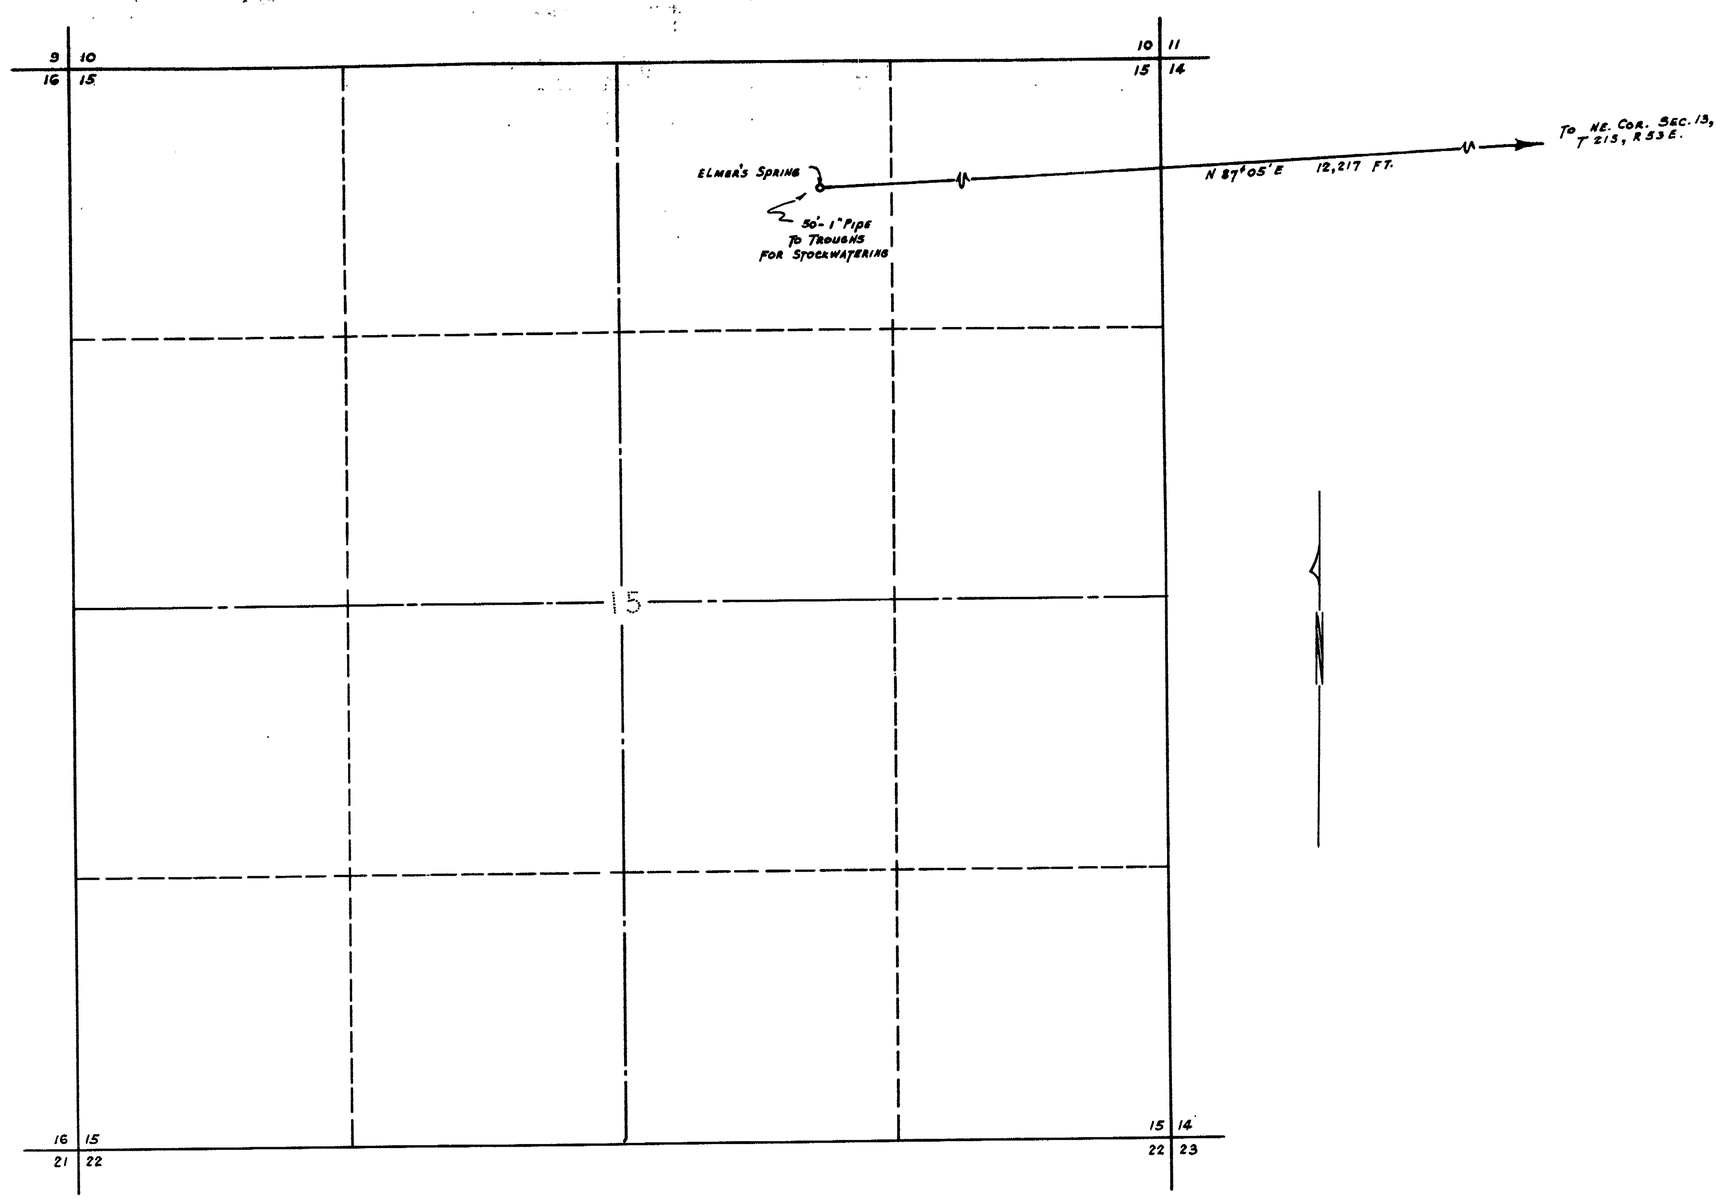

SEC. 15, T 21S, R 53 E, MD.M.

STATE OF NEVADA } SS.
COUNTY OF CLARK }

I, JACK ASHER, BEING FIRST DULY SWORN, DEPOSE AND SAY THAT THIS MAP, CONSISTING OF ONE SHEET, HAS BEEN CORRECTLY DRAWN TO THE DESIGNATED SCALE FROM FIELD NOTES OF A SURVEY MADE BY ME AND COMPLETED ON THE 20TH DAY OF JUNE, 1951; THAT IT TRULY AND CORRECTLY REPRESENTS THE LOCATION AND EXTENT OF THE PROPOSED WORKS USED TO DIVERT WATER FROM ELMER'S SPRING IN NYE COUNTY, NEVADA, BY: E. S. BOWMAN FOR STOCKWATERING PURPOSES. THAT THE PROPOSED POINT OF DIVERSION, THE APPROXIMATE LOCATION AND SIZE OF THE DIVERTING CONDUIT, THE PLACE AND MANNER OF USE, AND NAMES OF ALL OTHER WORKS OR STREAMS WHICH ARE CROSSED BY THE SAID WORKS, IF ANY, ARE FULLY AND CORRECTLY DESIGNATED THEREON.

Jack Asher
STATE WATER RIGHT SURVEYOR

SUBSCRIBED AND SWORN TO BEFORE ME THIS 8th DAY OF AUGUST 1951.

Joan D. Hays
NOTARY PUBLIC IN AND FOR CLARK COUNTY, NEVADA.

MY COMMISSION EXPIRES: May 19, 1954

FILED
Aug. 13, 1951
STATE ENGINEER'S OFFICE

OFFICE STATE ENGINEER
AUG 13 '51
RECEIVED
ANS.

Certificate No. 4155 issued [illegible]

0 400 800 1200 1600 2000
SCALE IN FEET

MAP TO ACCOMPANY
APPLICATION TO APPROPRIATE WATER
FOR
STOCKWATERING PURPOSES
BY
E. S. BOWMAN
FROM
ELMER'S SPRING - PAHRUMP VALLEY
NYE COUNTY - NEVADA

JACK ASHER
721 FREMONT ST. LAS VEGAS, NEV.

13795