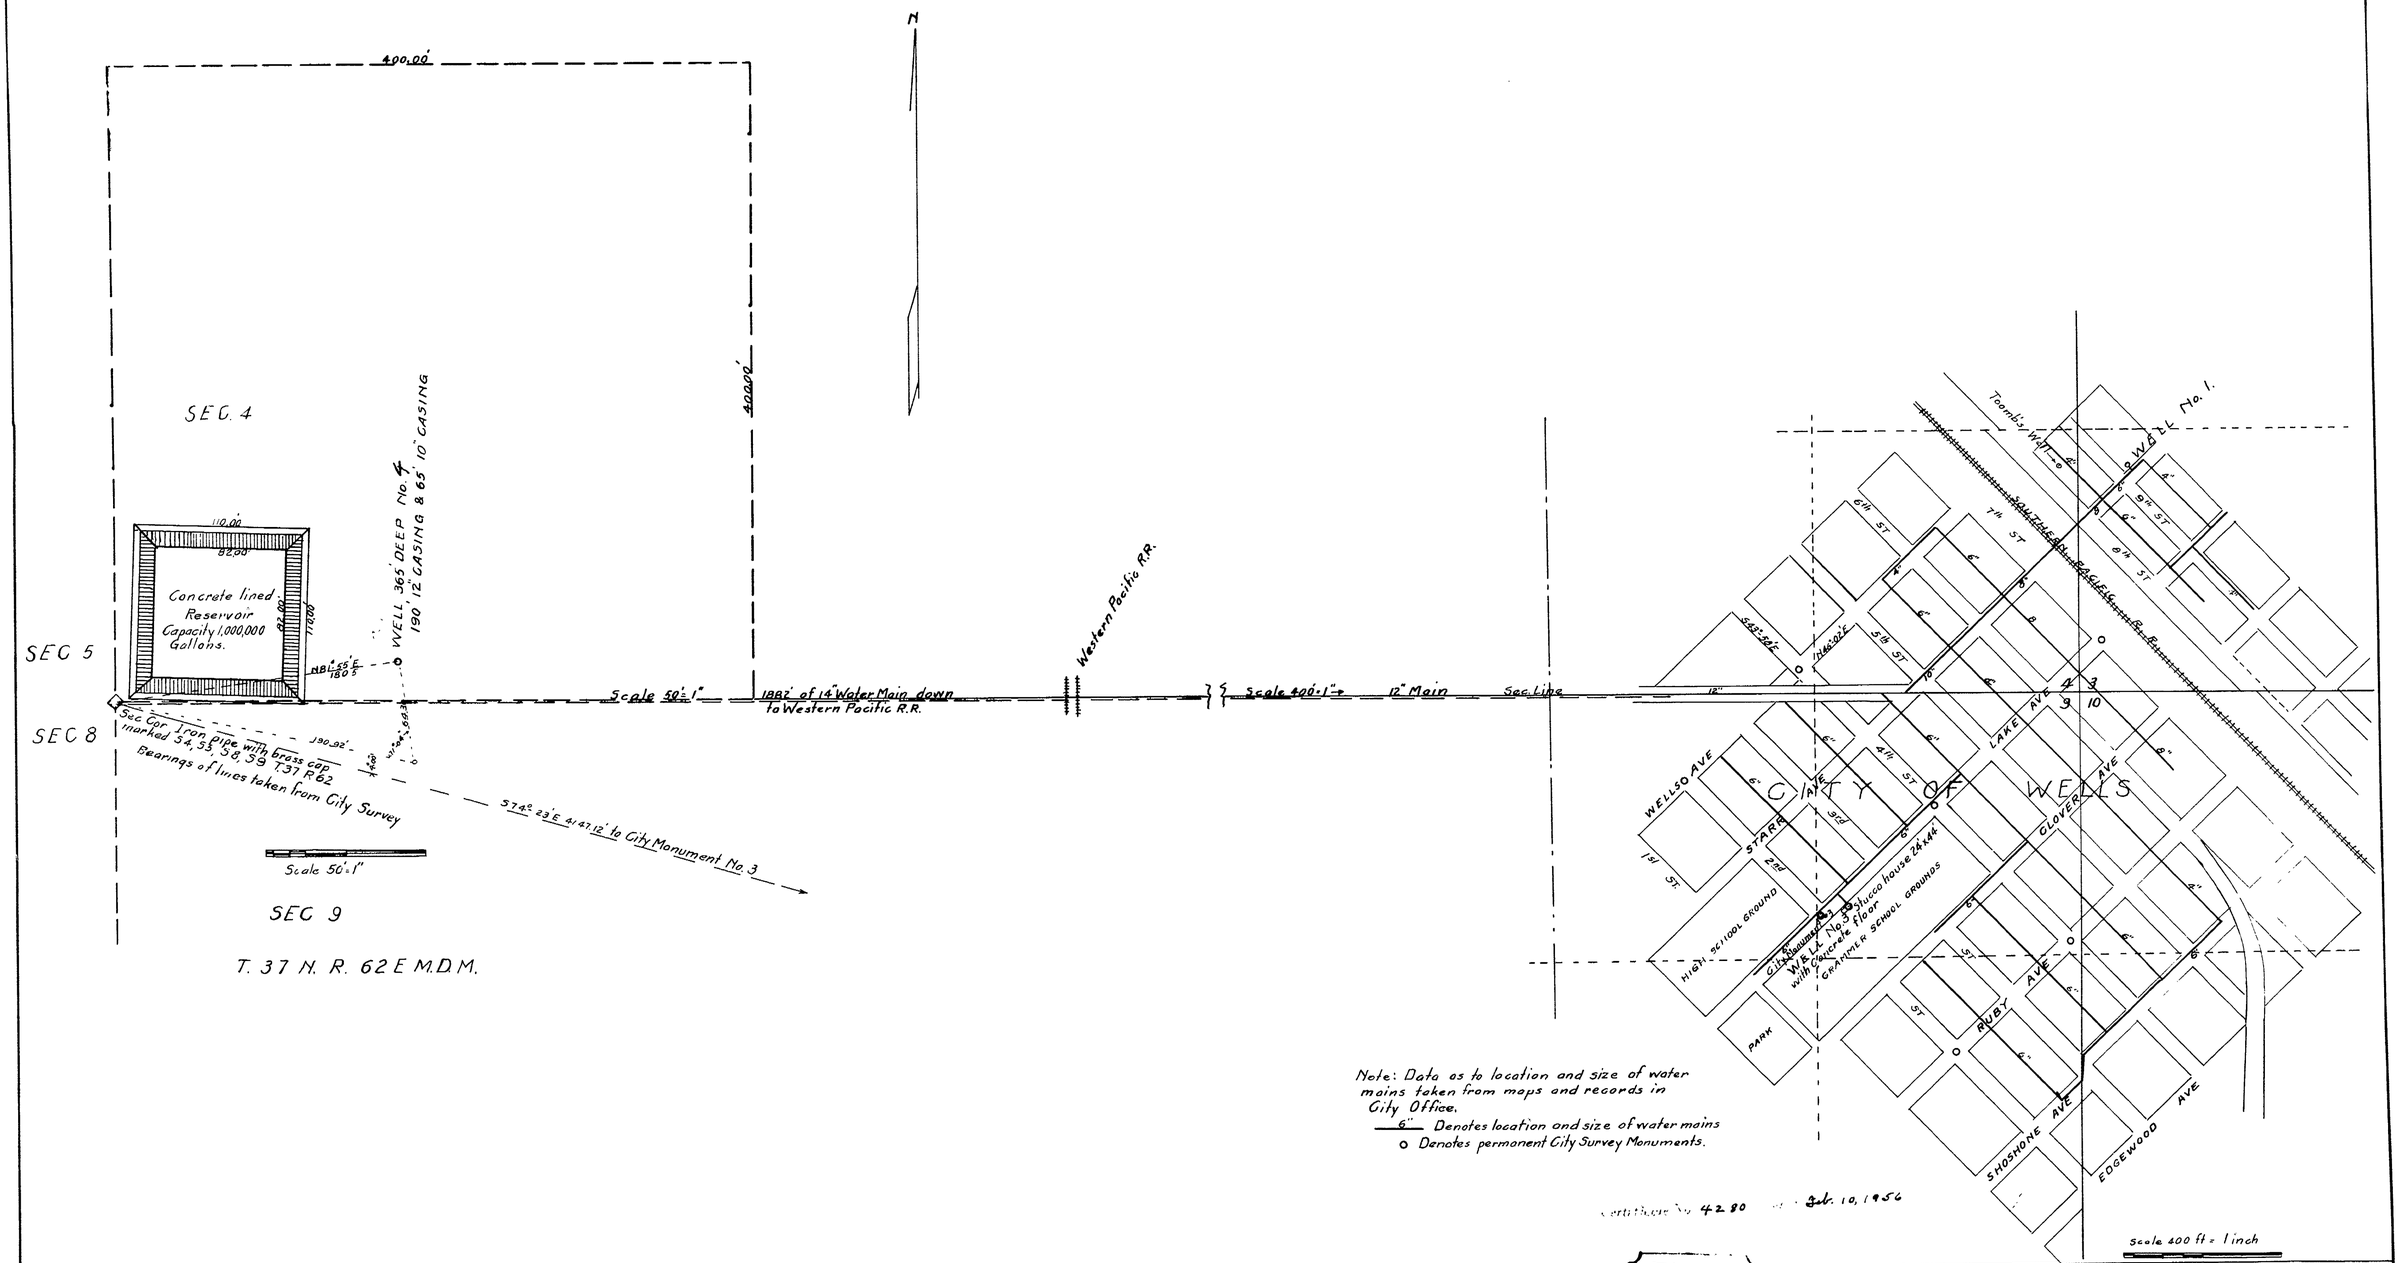

Note: Data as to location and size of water mains taken from maps and records in City Office.

6" Denotes location and size of water mains

o Denotes permanent City Survey Monuments.

Certificate No. 4280 Feb. 10, 1956

FILED
Aug. 20, 1951
STATE ENGINEER'S OFFICE

OFFICE
STATE ENGINEER
AUG 20 51
RECEIVED
AND

MAP

TO ACCOMPANY APPLICATION TO APPROPPIATE WATER FOR CITY USE BY CITY OF WELLS FROM WELL NO. 3.

STATE of NEVADA
County of Elko } ss

I, J.L. Vandiver, being first duly sworn, depose and say that this map has been correctly drawn to the designated scale from field notes of a survey made by me on June 4th 1951: that it truly and correctly represents the location of Well No. 4, the City Reservoir and pipe lines and other wells used to divert water to the City of Wells for Municipal purposes.

J. L. Vandiver
State Water Right Surveyor

Subscribed and sworn to before me this day of August 1951.

Notary Public in and for Elko County Nevada.

13805