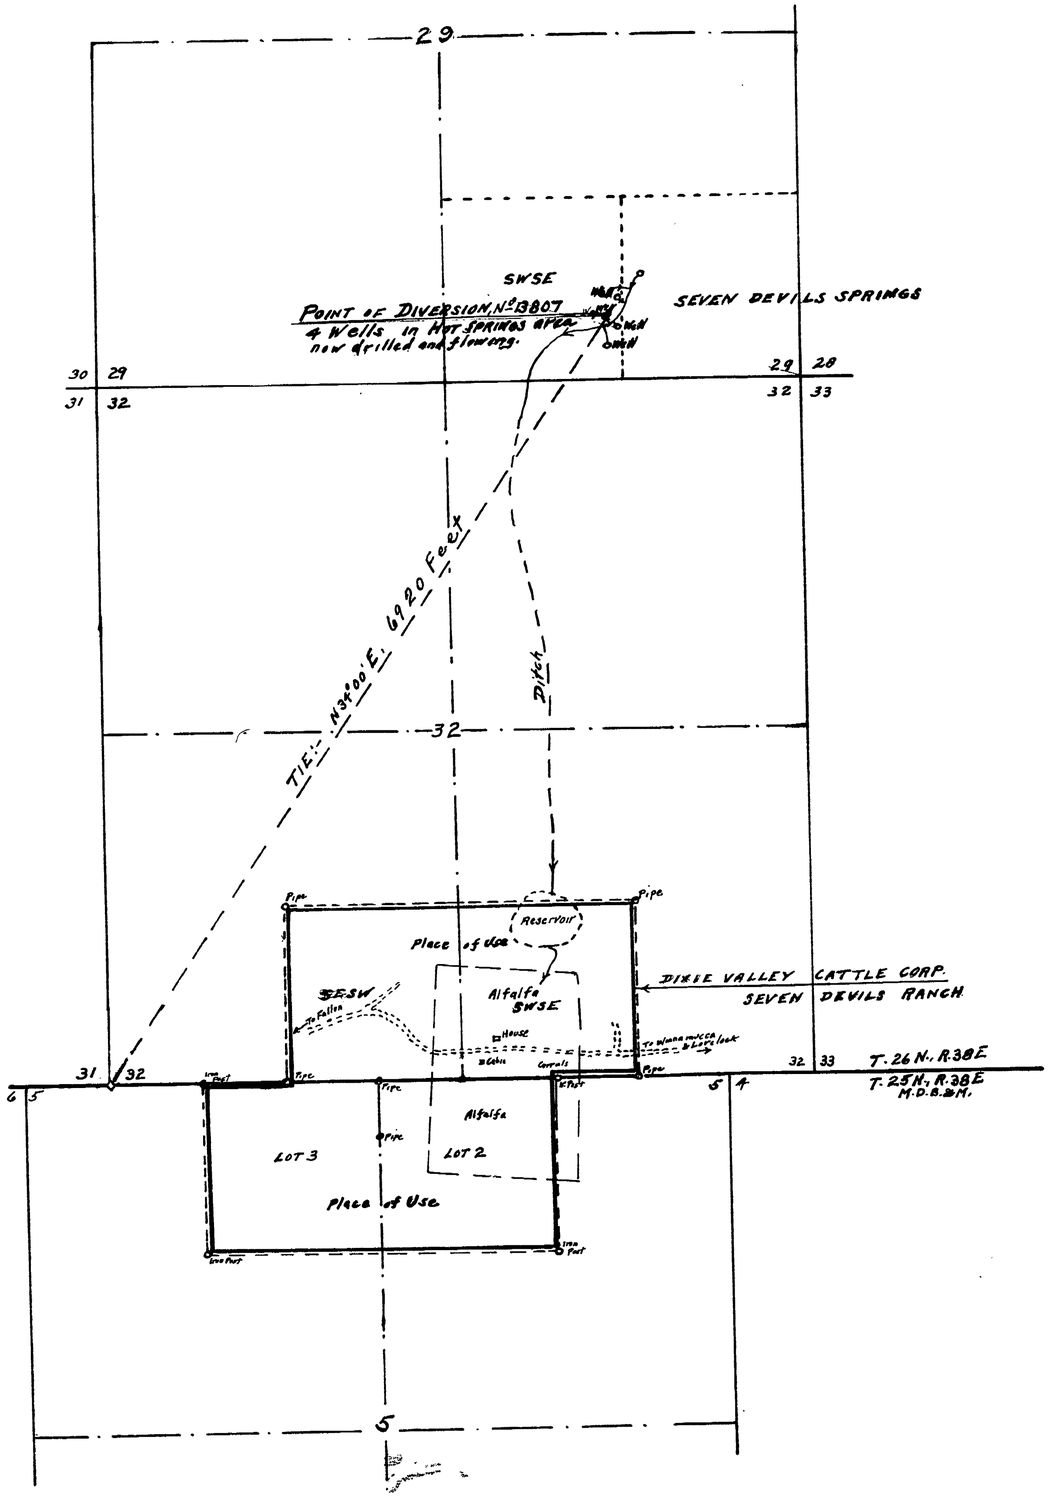

STATE OF NEVADA
COUNTY OF ORMSBY } SS.

I E. P. Osgood, being first duly sworn, depose and say, that this map, consisting of 1 sheet has been correctly drawn to the designated scale from field notes of a survey made by me on the 19th day of June 1951; that it truly and correctly represents the location and extent of the works used to divert water from underground sources by wells in Pershing County, Nevada, by DIXIE VALLEY CATTLE CORP. for irrigation purposes.

That the proposed point of diversion, the approximate location and size of the diverting channel or other conduit, the place and manner of use, and the location and names of all other works or streams, which are crossed, by or connected with the said works are fully and correctly designated.

E. P. Osgood
State Water Right Surveyor

Subscribed and sworn to before me this 22nd day of Apr. 1952

E. Price

Notary Public in & for Ormsby County, Nevada

My Commission Expires July 6, 1953

SCALE
1 Inch = 600 Feet
100 0 500 1000 1500 2000 Feet

APPLICATION No. 13807 { Aug 27, 1951 / Mar 11, 1952

MAP TO ACCOMPANY APPLICATION
TO APPROPRIATE WATER
FOR IRRIGATION
BY
DIXIE VALLEY CATTLE CORP.
FROM UNDERGROUND WATER
Pershing County, Nevada
April 1952
E. P. Osgood, State Water Right Surv.

FILED
April 22, 1952
STATE ENGINEER'S OFFICE

OFFICE
STATE ENGINEER
APR 22 52
RECEIVED

17890 File Under → 13807